# Proposed Residential Development at Cote Lane, Thurgoland

Front Elevation

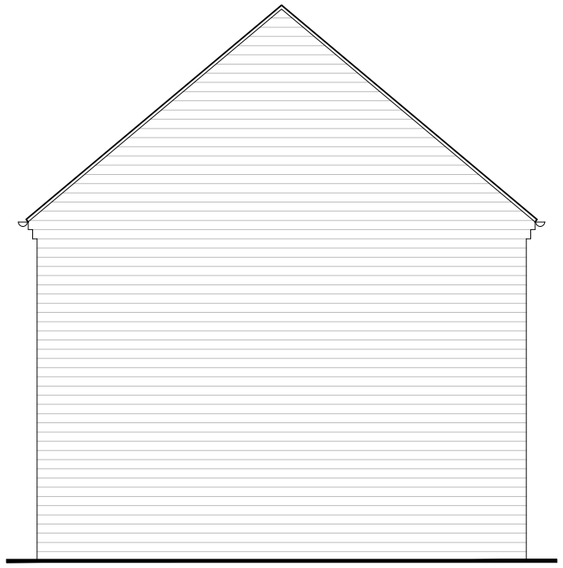

Side Elevation

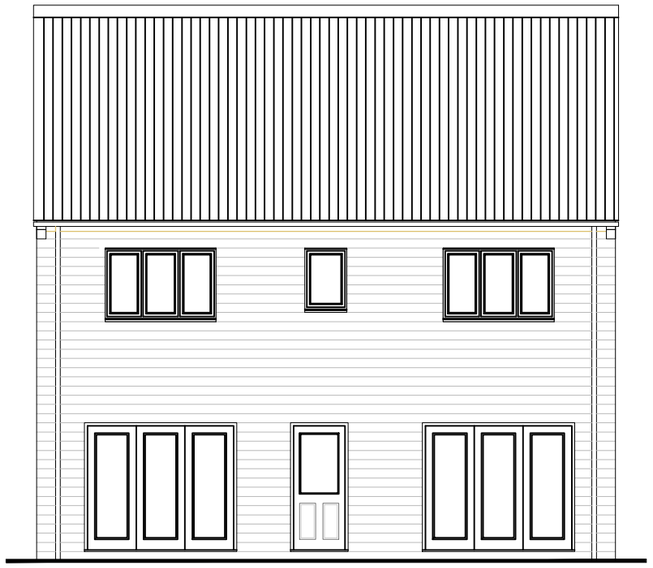

Rear Elevation

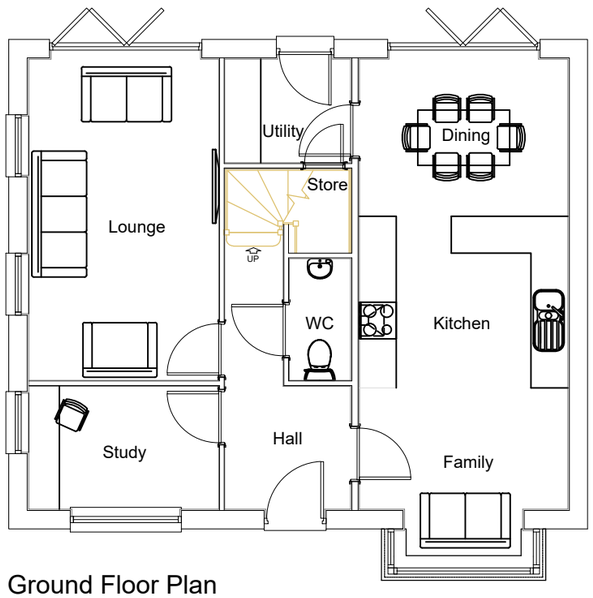


Ground Floor Plan

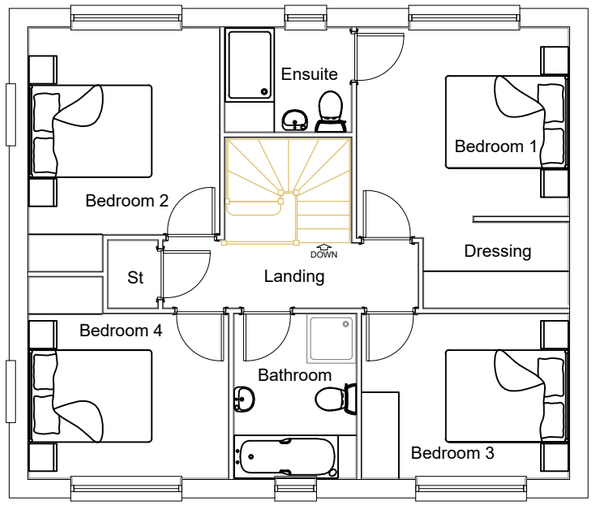


First Floor Plan

Side Elevation

# B404 House Type

| Rev | By | Note | Date |
|---|---|---|---|
| | | | |


Berkeley DeVeer

Thorp Arch Grange Walton Road Thorp Arch Wetherby LS23 7BA
T: 01937 543 595 F: 01937 582 333 E: info@berkeleydeveer.co.uk


PROJECT Cote Lane, Thurgoland
TITLE B404 House Type
DATE Feb 2019 SCALE 1:100@A3
DWG. NO. B404.01 REVISION -
DRAWN CHECKED


DO NOT SCALE FROM DRAWINGS. ANY DISCREPANCIES TO BE NOTIFIED TO THE ARCHITECTS. COPYRIGHT RESERVED