


1 BELMONT COTTAGE

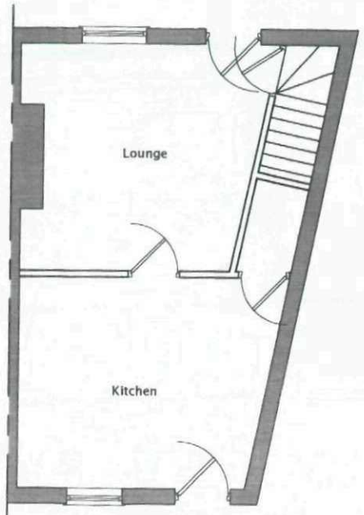


Existing Ground Floor Plan

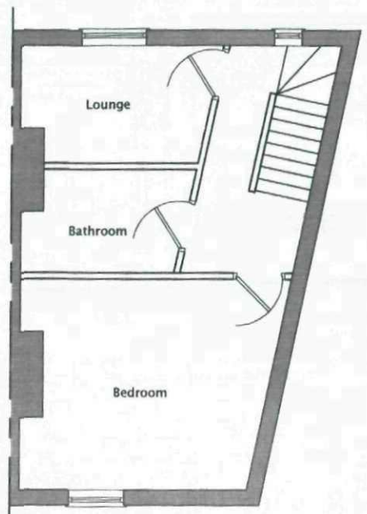


Existing First Floor Plan

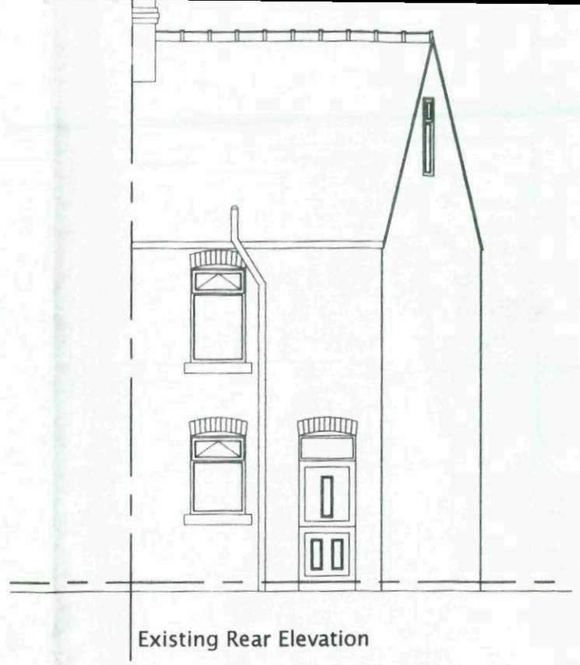

Existing Rear Elevation

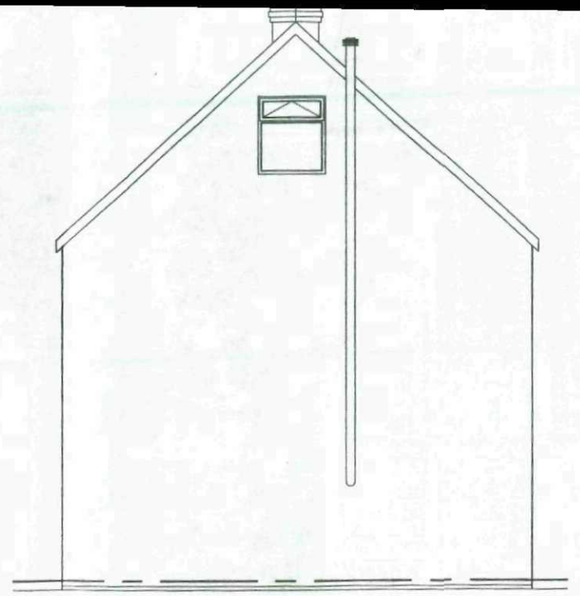

Existing Side Elevation

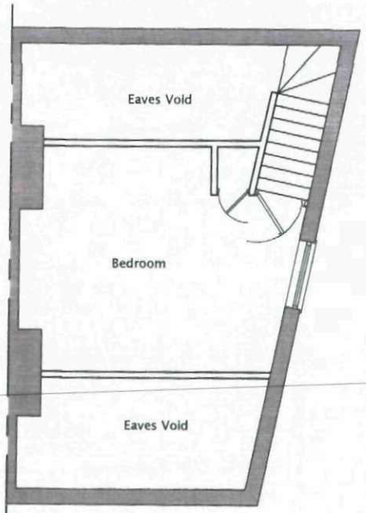

Existing Second Floor Plan



Existing Front Elevation

CLIENT
MR GREGORY

PROJECT
PROPOSED EXTENSION TO
1 BELMONT COTTAGE

DRAWING OF
EXISTING PLANS & ELEVATIONS

MARKETING NAME

drawing no			rev	date
08:500:01			–	MAY 08
scale	drawn	checked by	checked date	
1:100	mlb	mrb		

BB | AD Ltd
Barnett & Burgin Architectural Design Ltd
Unit 44, Century Business Centre
Manvers Way, Manvers, Rotherham
Tel: 01709 300186 | Fax: 01709 300187
Email: info@bbad.ltd.uk

1 BELMONT COTTAGE



CLIENT
MR GREGORY

PROJECT
PROPOSED EXTENSION TO
1 BELMONT COTTAGE


DRAWING OF
PROPOSED BLOCK LAYOUT

MARKETING NAME


drawing no			rev	date
08:500:02			–	11.02.08
scale	drawn	checked by		checked date
1:200	mrb			

BB | AD Ltd
Barnett & Burgin Architectural Design Ltd
Unit 44, Century Business Centre
Manvers Way, Manvers, Rotherham
Tel: 01709 300186 | Fax: 01709 300187
Email: info@bbad.ltd.uk


1 BELMONT COTTAGE

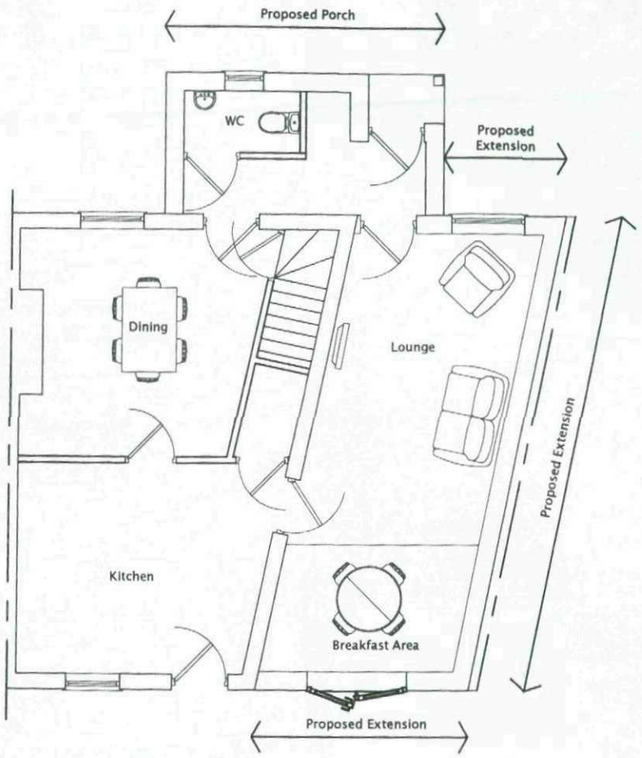

Proposed Ground Floor Plan

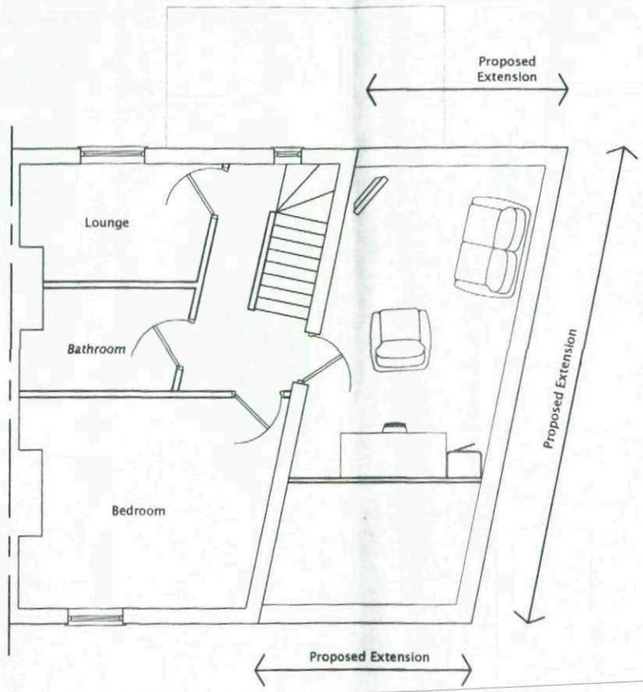

Proposed First Floor Plan

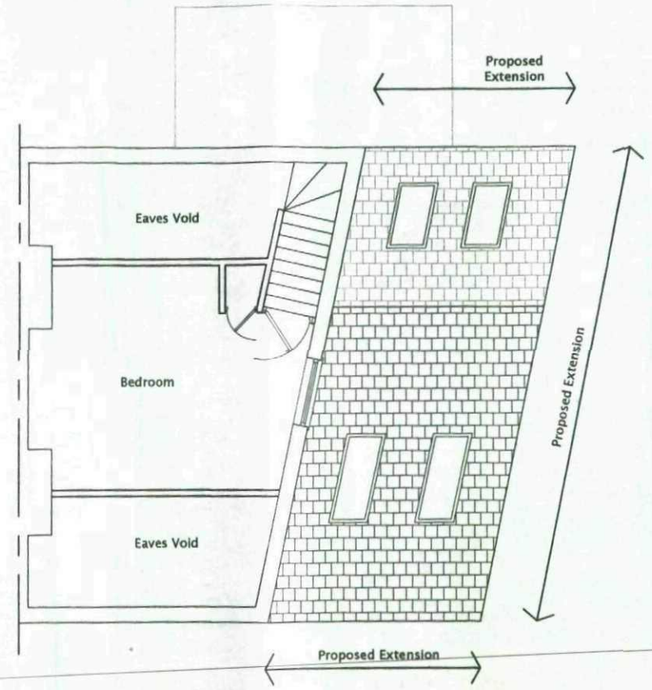

Proposed Second Floor Plan

CLIENT
MR GREGORY

PROJECT
PROPOSED EXTENSION TO
1 BELMONT COTTAGE

DRAWING OF
PROPOSED FLOOR PLANS

MARKETING NAME


drawing no			rev	date
08:500:03			–	MAY 08
scale	drawn	checked by		checked date
1:100	mrb			

BB | AD Ltd
Barnett & Burgin Architectural Design Ltd
Unit 44, Century Business Centre
Manvers Way, Manvers, Rotherham
Tel: 01709 300186 | Fax: 01709 300187
Email: info@bbad.ltd.uk


1 BELMONT COTTAGE



Proposed Front Elevation

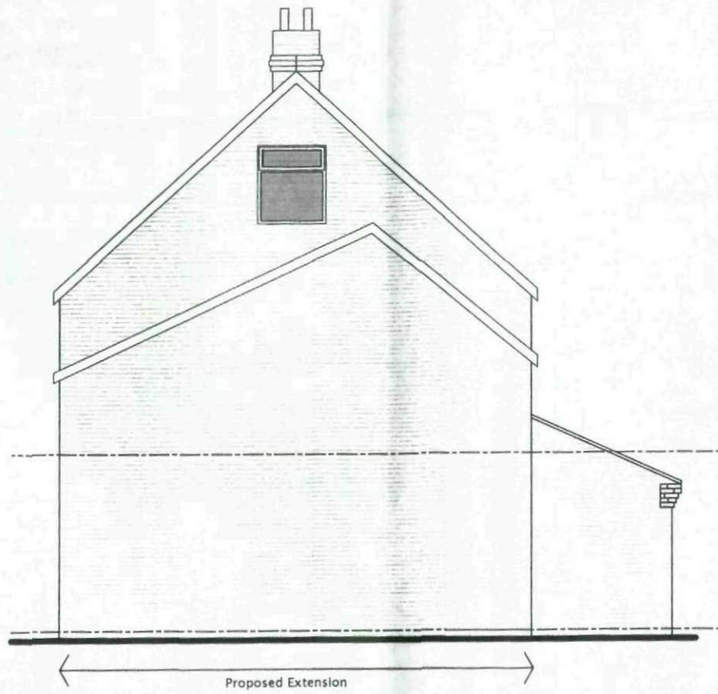

Proposed Side Elevation

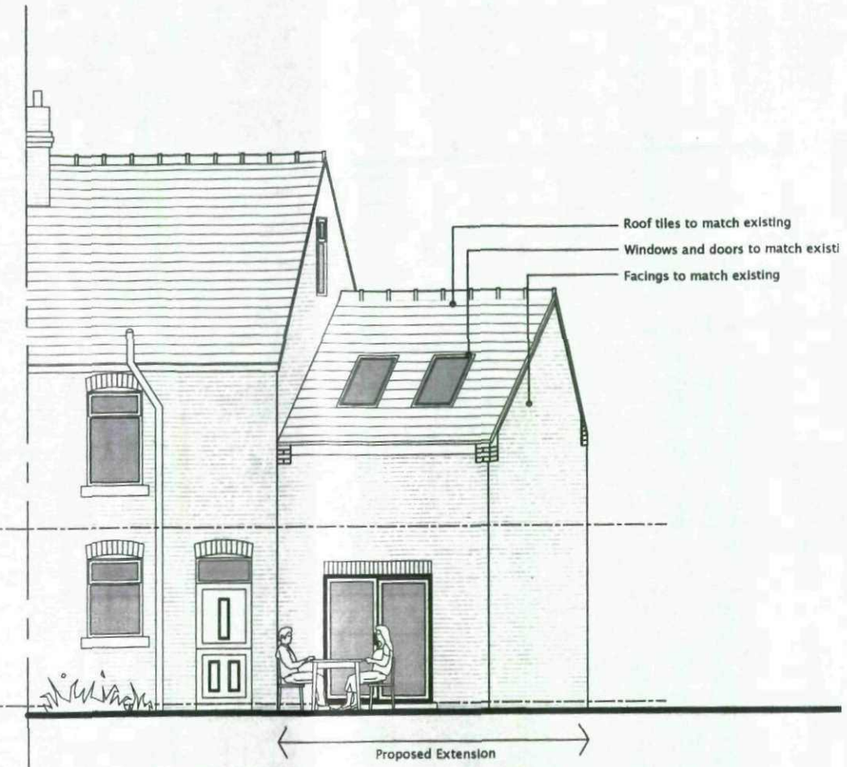

Proposed Rear Elevation

CLIENT
MR GREGORY

PROJECT
PROPOSED EXTENSION TO
1 BELMONT COTTAGE


DRAWING OF
PROPOSED ELEVATIONS

MARKETING NAME

drawing no			rev	date
08:500:04			–	MAY 08
scale	drawn	checked by		checked date
1:100	mrb			

BB | AD Ltd
Barnett & Burgin Architectural Design Ltd
Unit 44, Century Business Centre
Manvers Way, Manvers, Rotherham
Tel: 01709 300186 | Fax: 01709 300187
Email: info@bbad.ltd.uk

1 BELMONT COTTAGE

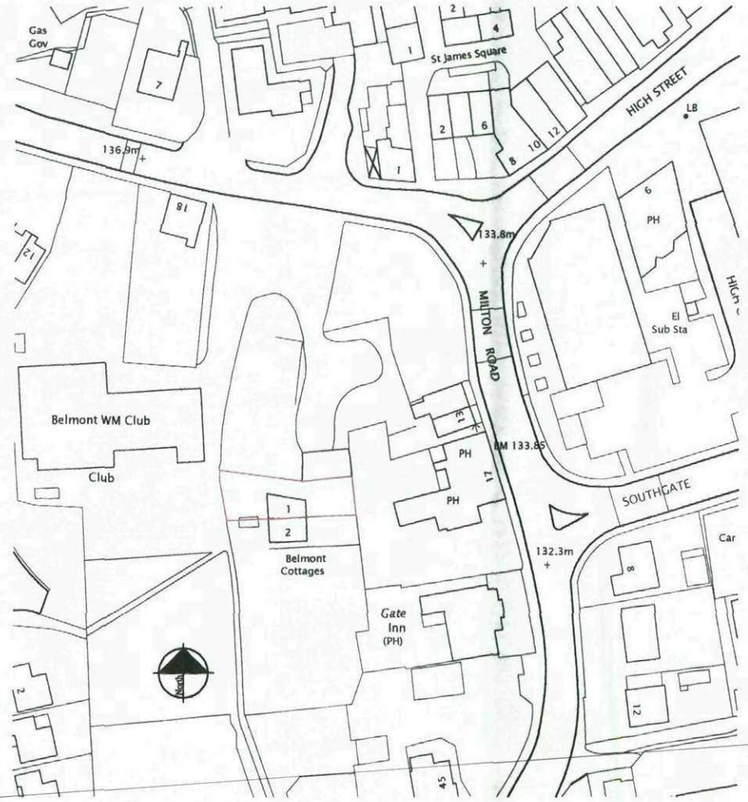

Location Plan

CLIENT MR GREGORY	DRAWING OF LOCATION PLAN	drawing no 08:001:05	rev –
PROJECT PROPOSED EXTENSION TO 1 BELMONT COTTAGE	MARKETING NAME	date MAY 08	
		scale 1:1250	drawn mrb
		checked by	checked date

BB | AD Ltd
Barnett & Burgin Architectural Design Ltd
Unit 44, Century Business Centre
Manvers Way, Manvers, Rotherham
Tel: 01709 300186 | Fax: 01709 300187
Email: info@bbad.ltd.uk