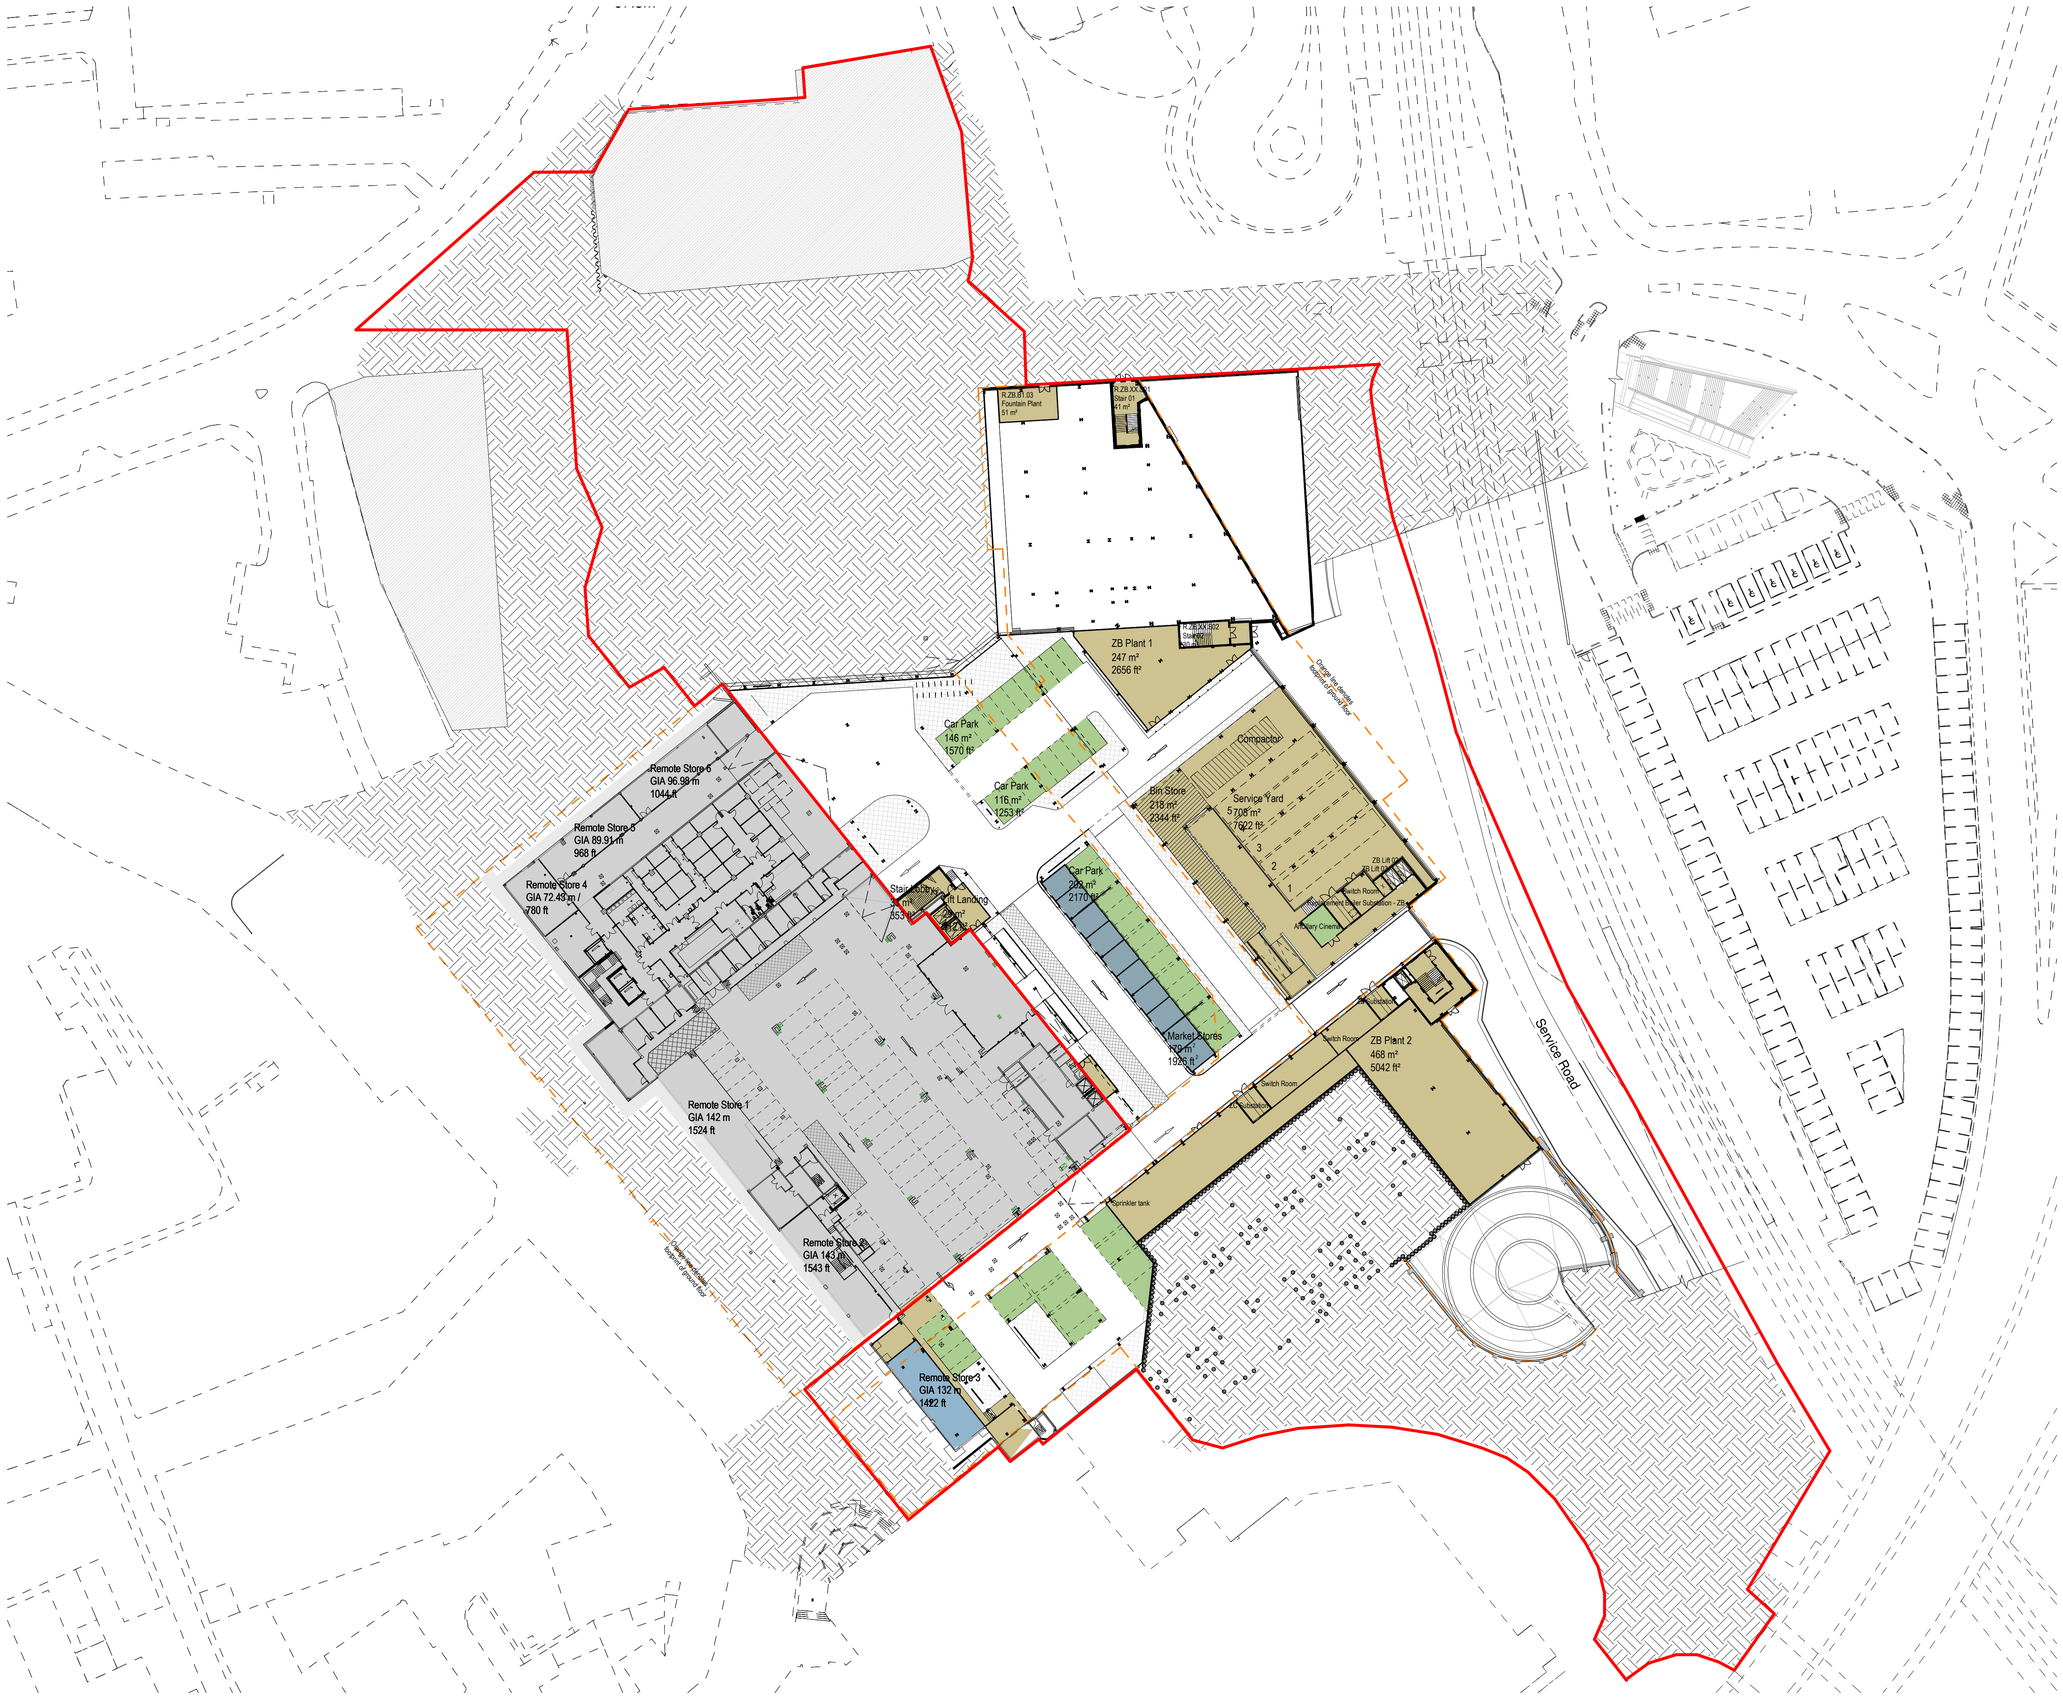


Notes:
- This drawing is copyright.
- Do not scale dimensions from this drawing.
- This drawing is to be read in conjunction with all other relevant drawings.
- All discrepancies on this drawing are to be reported to the architect.
- Do not modify any element of this drawing.
- Use drawing only for purpose(s) issued.

North Sign / Key Plan

0 1 5 10 15 25m

1:500 Scale @ A1
1:1000 Scale @ A3

The following external model files are included within this drawing:

- Medium Shopping Unit (MSU)
- Shopping Unit (SU)
- Restaurant Unit (R)
- Leisure Cinema
- Leisure Other
- MSCP
- Ancillary
- Phase 2 Contract Boundary

Rev	Date	Revision Notes	Drawn	Review
P08	08/04/19	D4 - Issued for Contract	WL	EA
P07	03/04/19	Contract issue	MAH	EA
P06	07/01/19	Updated following RDT design development, showing Offline options	REB	AG
P05	11/12/18	S3 - Suitable for Review and Comments	EA	SL
P04	31/01/18	Retail stores title revised	EA	SL
P03	31/01/18	Market/ Food Hall Stores Updated	EA	SL
P02	20/10/17	Basement Retail Storage note added	AG	EA
P01	27/09/17	D2- Suitable for Tender	MH	EA

Client
Barnsley Metropolitan
Borough Council

IBI
Intelligence
Buildings
Infrastructure
www.ibigroup.com

Project
The Glass Works, Barnsley

Drawing Title
Site Plan - Basement

Job Number	Date Created	PAS 1192 Status Code
50727	03/06/16	D4
Scale@A1/A3	Purpose	
1 : 500/1000	Contract	

Drawing Number
BGW2-IBI-XX-BA-SP-A-G700-0001

Revision
P0 8