

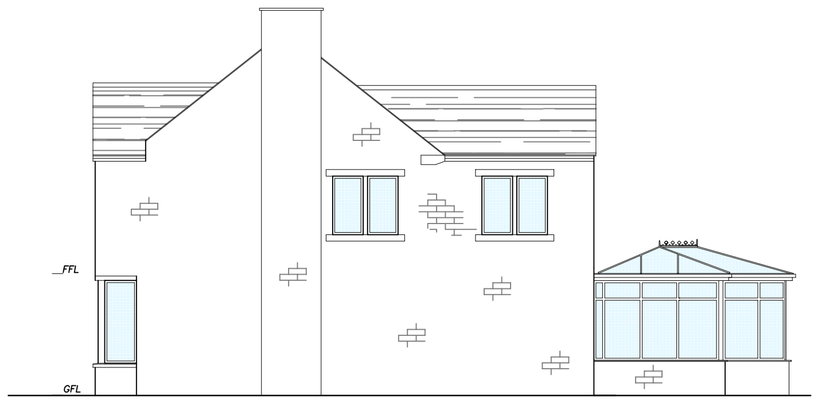


PROPOSED WEST ELEVATION

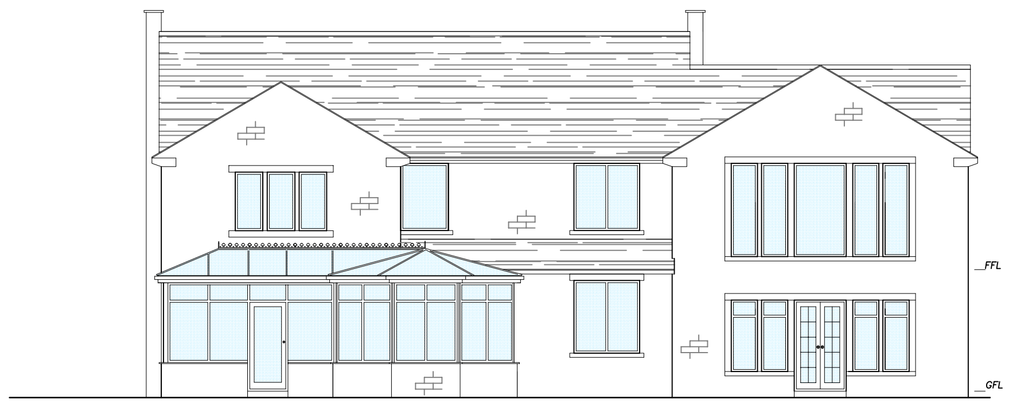


PROPOSED SOUTH ELEVATION

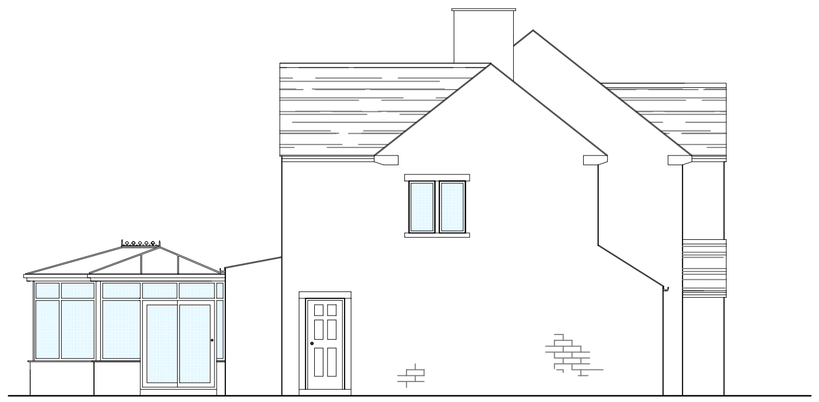


PROPOSED EAST ELEVATION




PROPOSED NORTH ELEVATION

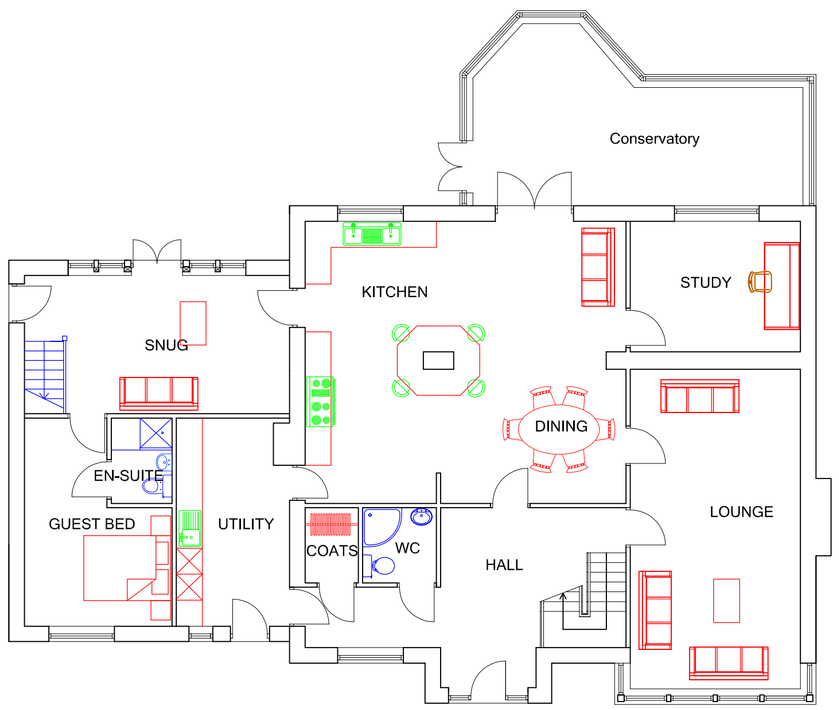

PROPOSED GROUND FLOOR PLAN

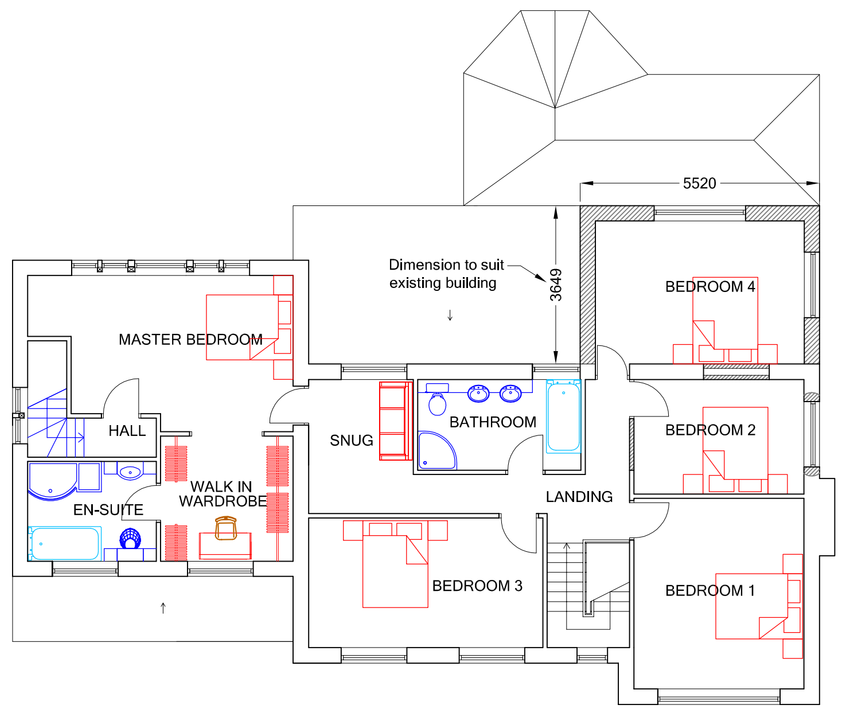

PROPOSED FIRST FLOOR PLAN

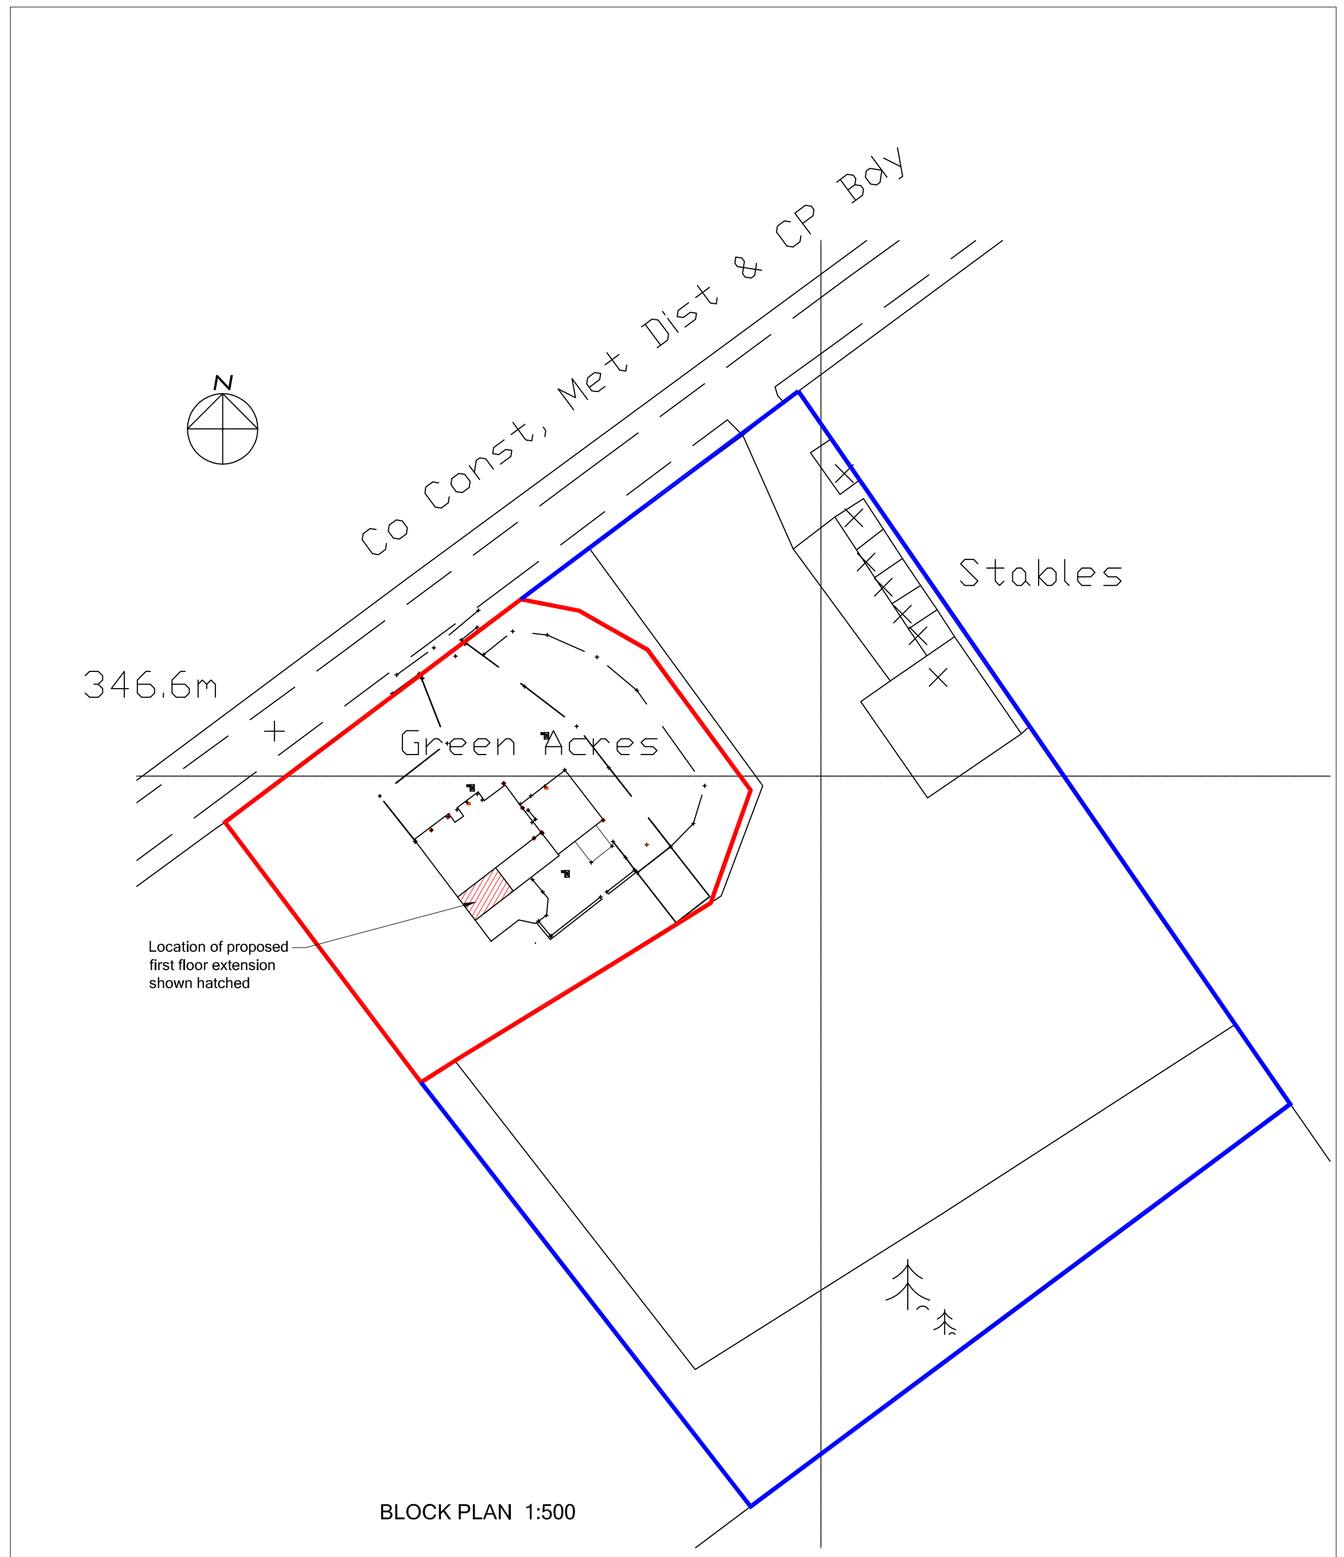

BLOCK PLAN 1:500

Dont Ignore
Health & Safety
Think Safe Build Safe
It Might Just Save
Your Life

HOLDEN DESIGN SERVICES LTD
3 Richmond House
Caldene Business Park
Mytholmroyd
Hebden Bridge
W. Yorks HX7 5QJ
T: 01422 889980
F: 01422 883973
info@holdendesignservices.co.uk
www.holdendesignservices.co.uk

Client

Project: Green Acres
Bedding Edge Road
Hepworth

Drawing: Proposed Plans & Elevations

Scale 1:100@A1 | Date Feb '12 | Drawn AI

Drawing No. 371-06-02 | Revision A

DEVELOPMENT ADVICE - PLANNING - ARCHITECTURAL DESIGN

Drawings are to scale indicated for planning purposes. No scaling permitted for construction purposes. Information on this drawing is copyright, all rights reserved. No part of this work may be reproduced or transmitted in any form by any means, either electronically, mechanically, by photocopying, recording or otherwise stored in any retrieval system of any nature, without the express consent of Holden Design Services Ltd.