
archer architects
Copyright Archer Architects. All dimensions to be verified on site.
QM SYSTEMS ISO 9001 REGISTERED FIRM


PROPOSED BUILDING ELEVATIONS




Proposed Front Elevation

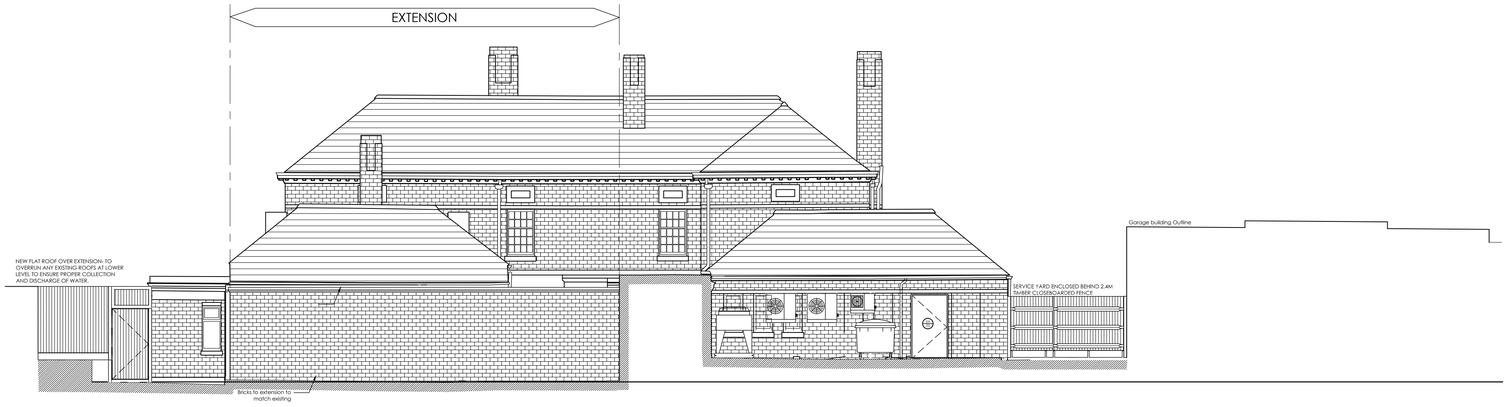

Proposed Rear Elevation

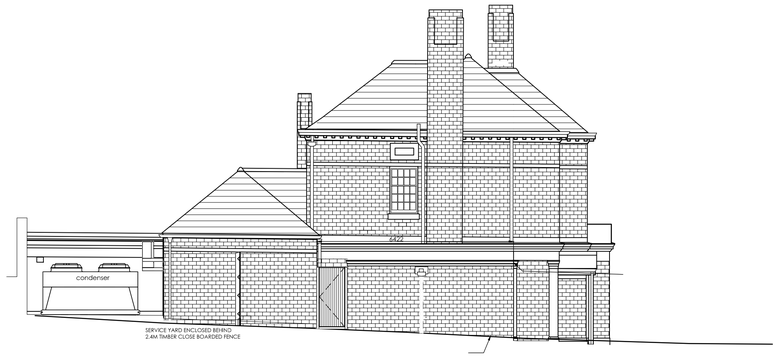

Proposed side Elevation from the North

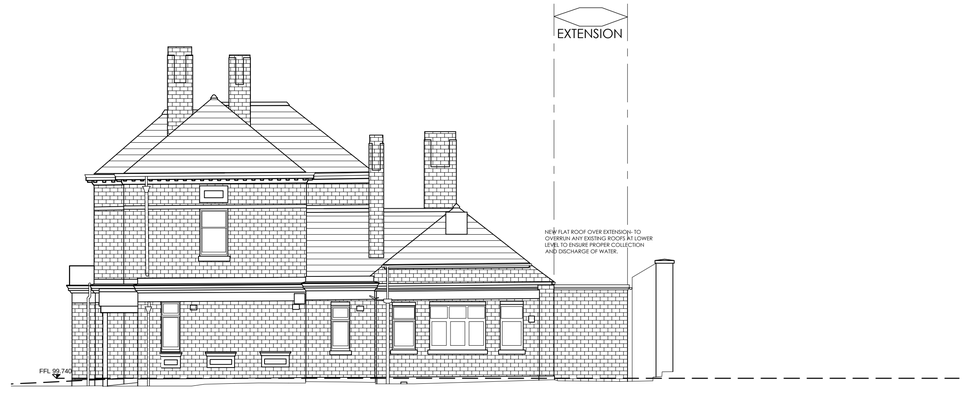

Proposed side Elevation from the South

For PLANNING Purposes

Revision: By Approved

archer architects
Office 7, Gateway 1000
Arlington Business Park
Whittle Way
Stevenage
Hertfordshire
SG1 2FP

t: 01438 749400
f: 01438 749591
e: arc@archer.uk.com
www.archerarchitects.co.uk

Client: TESCO express

Project:
THE WILTHORPE PH
HUDDERSFIELD ROAD, BARNSLEY

Drawing Title:
PROPOSED BUILDING ELEVATIONS

Scale:	Date:	Drawn:	Checked:
1:100@A1	07.09.12	RSC	

Project No:	Drawing No:	Revision:
4582	(P) 203	