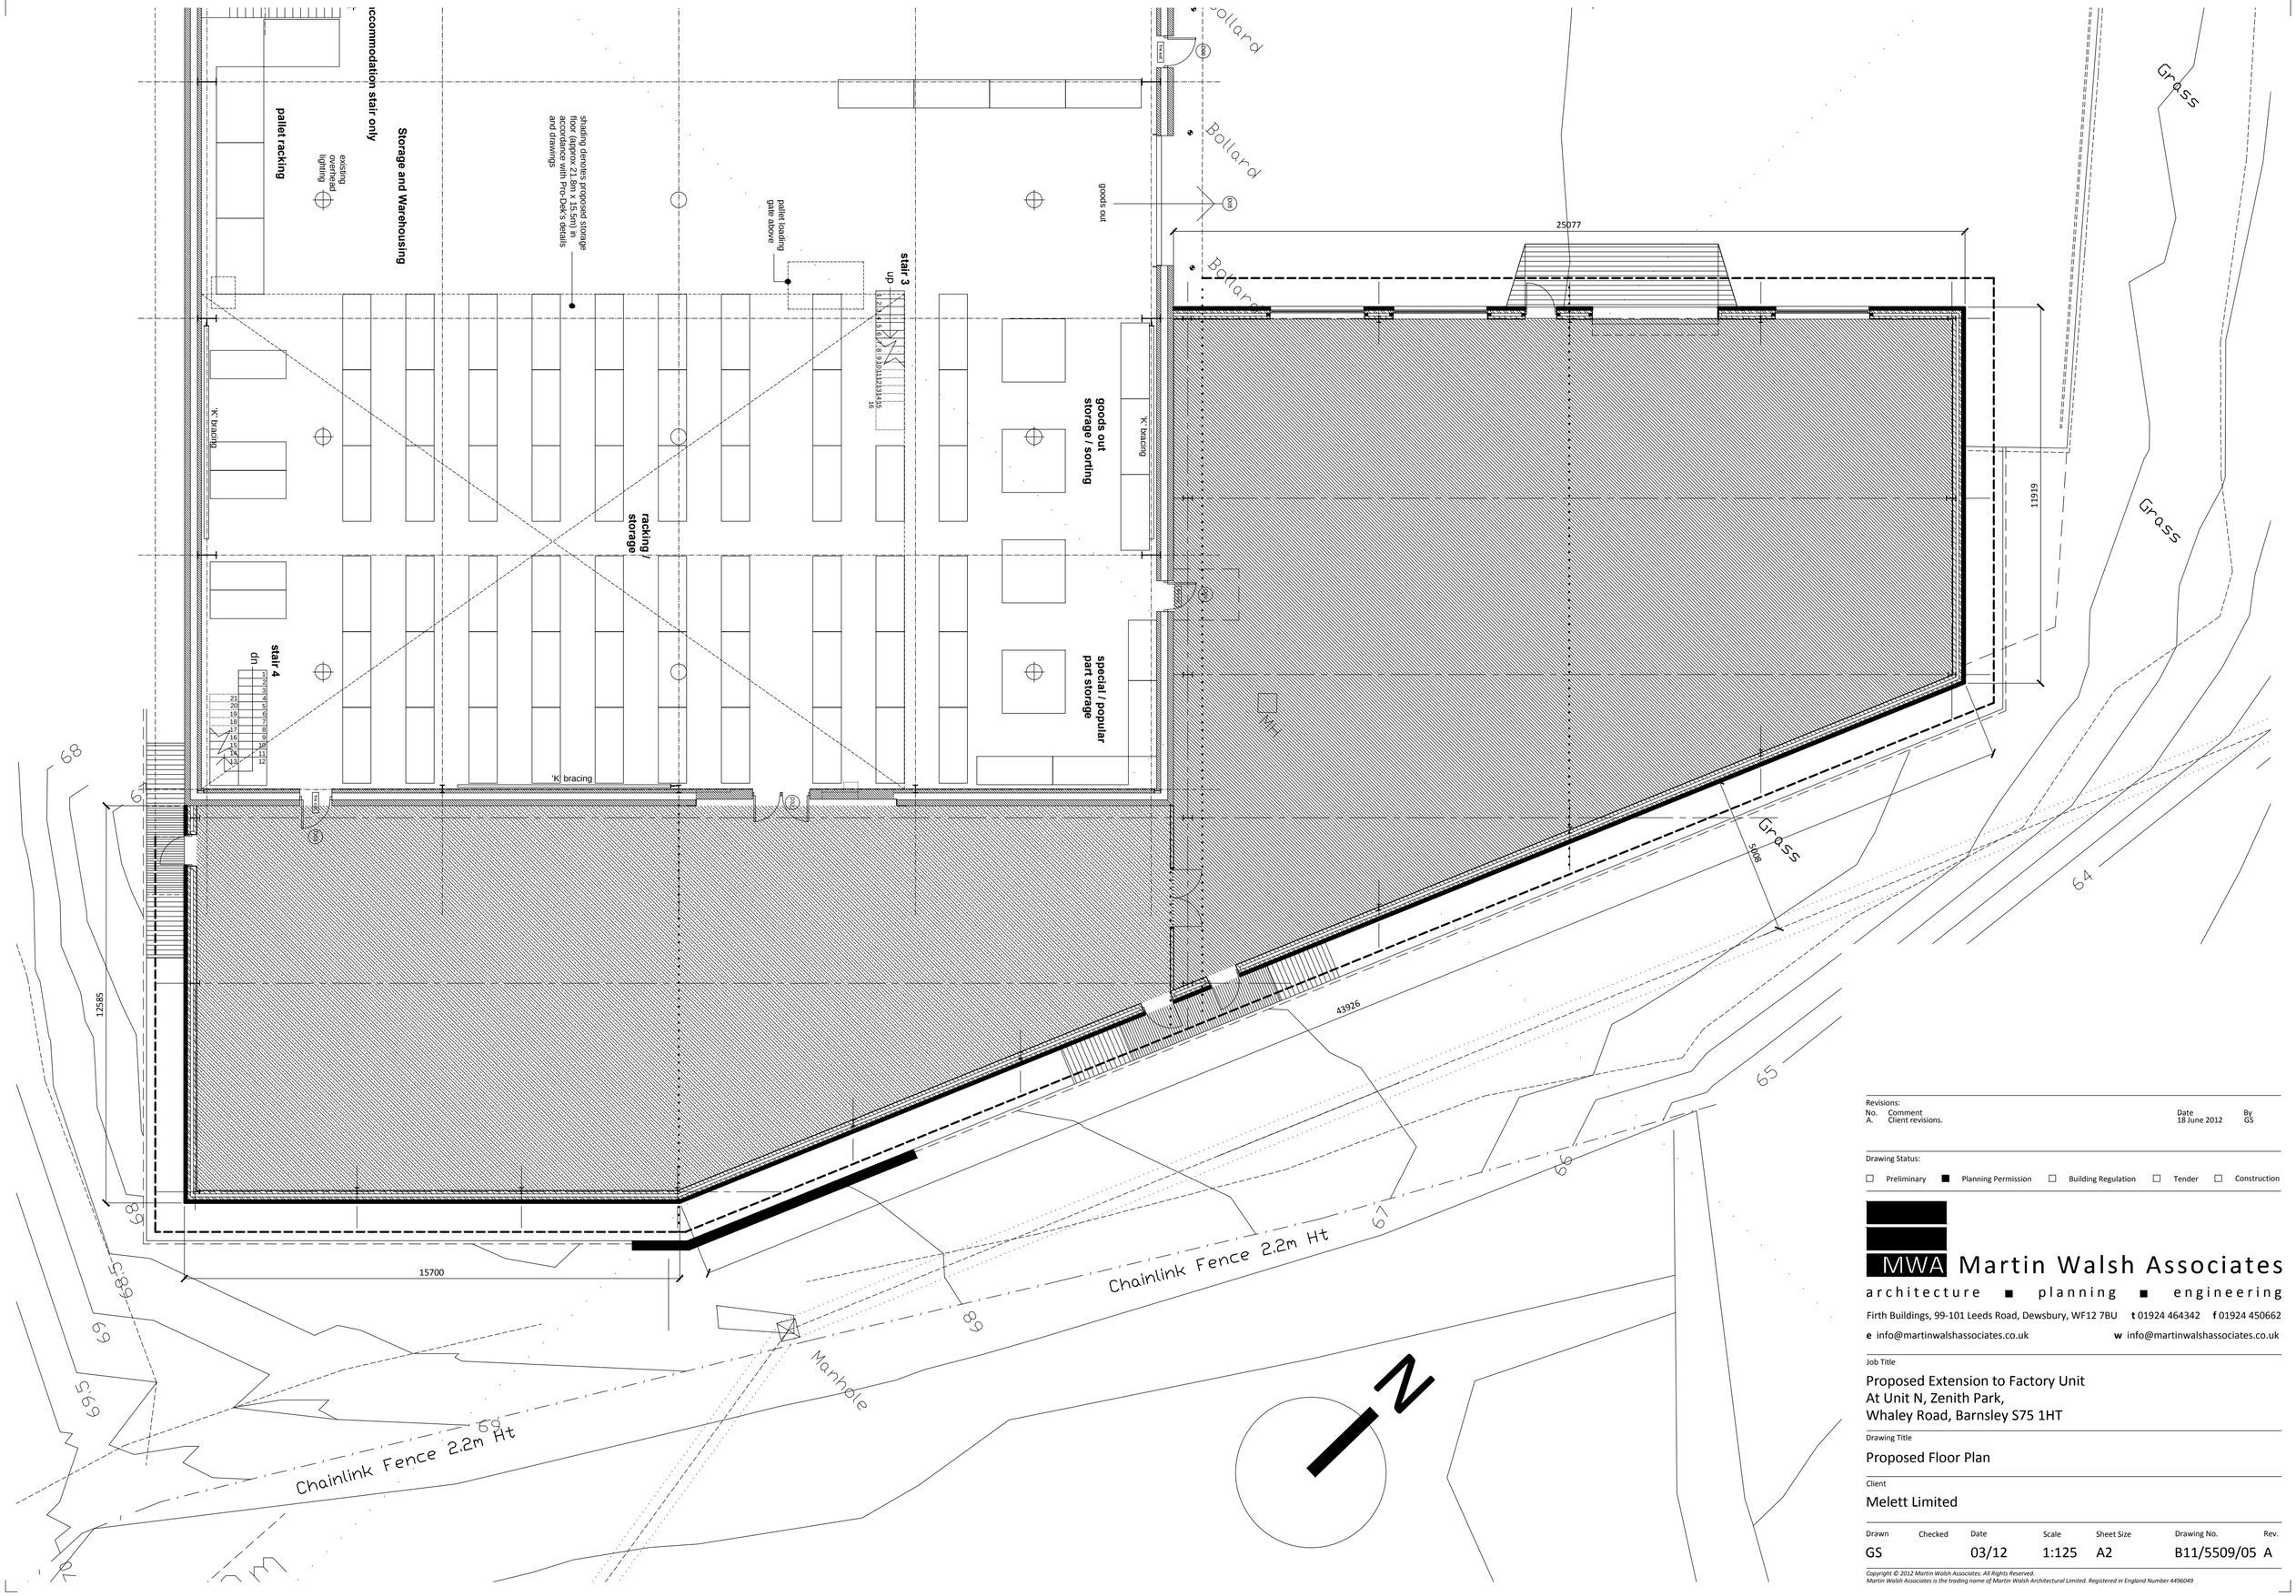


Revisions:

No.	Comment	Date	By
A.	Client revisions.	18 June 2012	GS

Drawing Status:

☐ Preliminary ■ Planning Permission ☐ Building Regulation ☐ Tender ☐ Construction

MWA Martin Walsh Associates

architecture ■ planning ■ engineering

Firth Buildings, 99-101 Leeds Road, Dewsbury, WF12 7BU **t** 01924 464342 **f** 01924 450662

e info@martinwalshassociates.co.uk **w** info@martinwalshassociates.co.uk

Job Title

Proposed Extension to Factory Unit
At Unit N, Zenith Park,
Whaley Road, Barnsley S75 1HT

Drawing Title

Proposed Floor Plan

Client

Melett Limited

Drawn	Checked	Date	Scale	Sheet Size	Drawing No.	Rev.
GS		03/12	1:125	A2	B11/5509/05	A

Copyright © 2012 Martin Walsh Associates. All Rights Reserved.
Martin Walsh Associates is the trading name of Martin Walsh Architectural Limited. Registered in England Number 4496049