

EXISTING ELEVATIONS

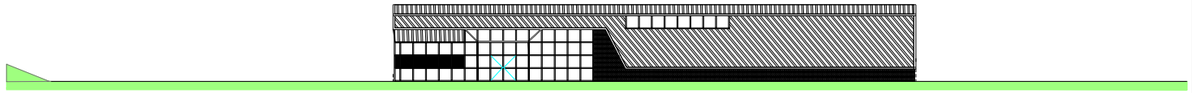


DOCUMENT NAME
T7990 BARNSLEY SHAWFIELD ROAD. EXISTING ELEVATION
DRAWING TITLE
EXISTING South/East ELEVATION - (Scale 1:500 @ A3.)

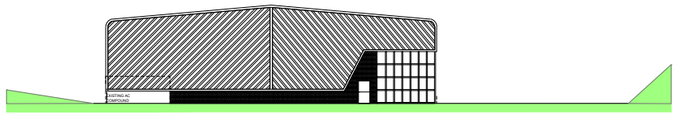


DOCUMENT NAME
T7990 BARNSLEY SHAWFIELD ROAD. EXISTING ELEVATION
DRAWING TITLE
EXISTING North/West ELEVATION - (Scale 1:500 @ A3.)

PROPOSED ELEVATIONS

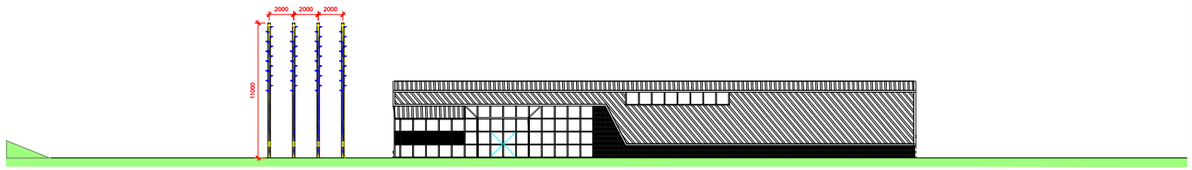


DOCUMENT NAME
T7990 BARNSLEY SHAWFIELD ROAD. PROPOSED ELEVATION
DRAWING TITLE
PROPOSED South/East ELEVATION - (Scale 1:500 @ A3.)

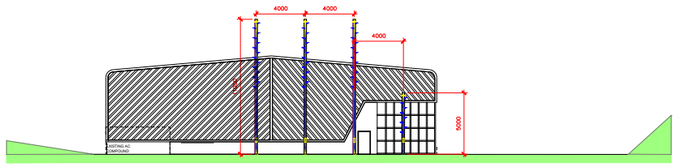

DOCUMENT NAME
T7990 BARNSLEY SHAWFIELD ROAD.PROPOSED ELEVATION
DRAWING TITLE
PROPOSED North/West ELEVATION - (Scale 1:500 @ A3.)

DO NOT SCALE
Use only written dimension. All dimension must be verified prior to works being put into hand and any discrepancies reported to the originator.

General Notes

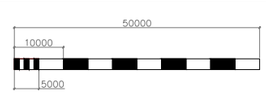

Scale bar.

A	• Internal layout plans omitted. • The 'Proposed Training Mast Layout also removed from drawing. • Drawing name amended to 'Existing and Proposed Elevations'. Scale bar added.	23/09/2021	RNC

Address: 161 Hammersmith Road, London W6 8BS
Tel: +44(0)208 483 6300

Location:
T7990 Barnsley,
Unit 4, Carlton Industrial Estate,
Shawfield Road,

Barnsley - S71 3HS

Title- DWG_No 002
Existing and proposed Elevations. Rev A.

Drawing No
T7990 Barnsley(PLANNING APPLICATION)) Exististing and Propsed Elevations.

Scale	Drawn	Checked	Co-ord chk
As shown	RNC	n/a	n/a
Drawing size	**Date**	**Date**	**Date**
A3	09/09/2021	n/a	n/a

Status
PLANNING APPLICATION

©VIRGIN MEDIA : REPRODUCTION IN WHOLE OR PART BY ANY MEANS IS PROHIBITED WITHOUT THE PRIOR WRITTEN PERMISSION OF VIRGIN MEDIA.