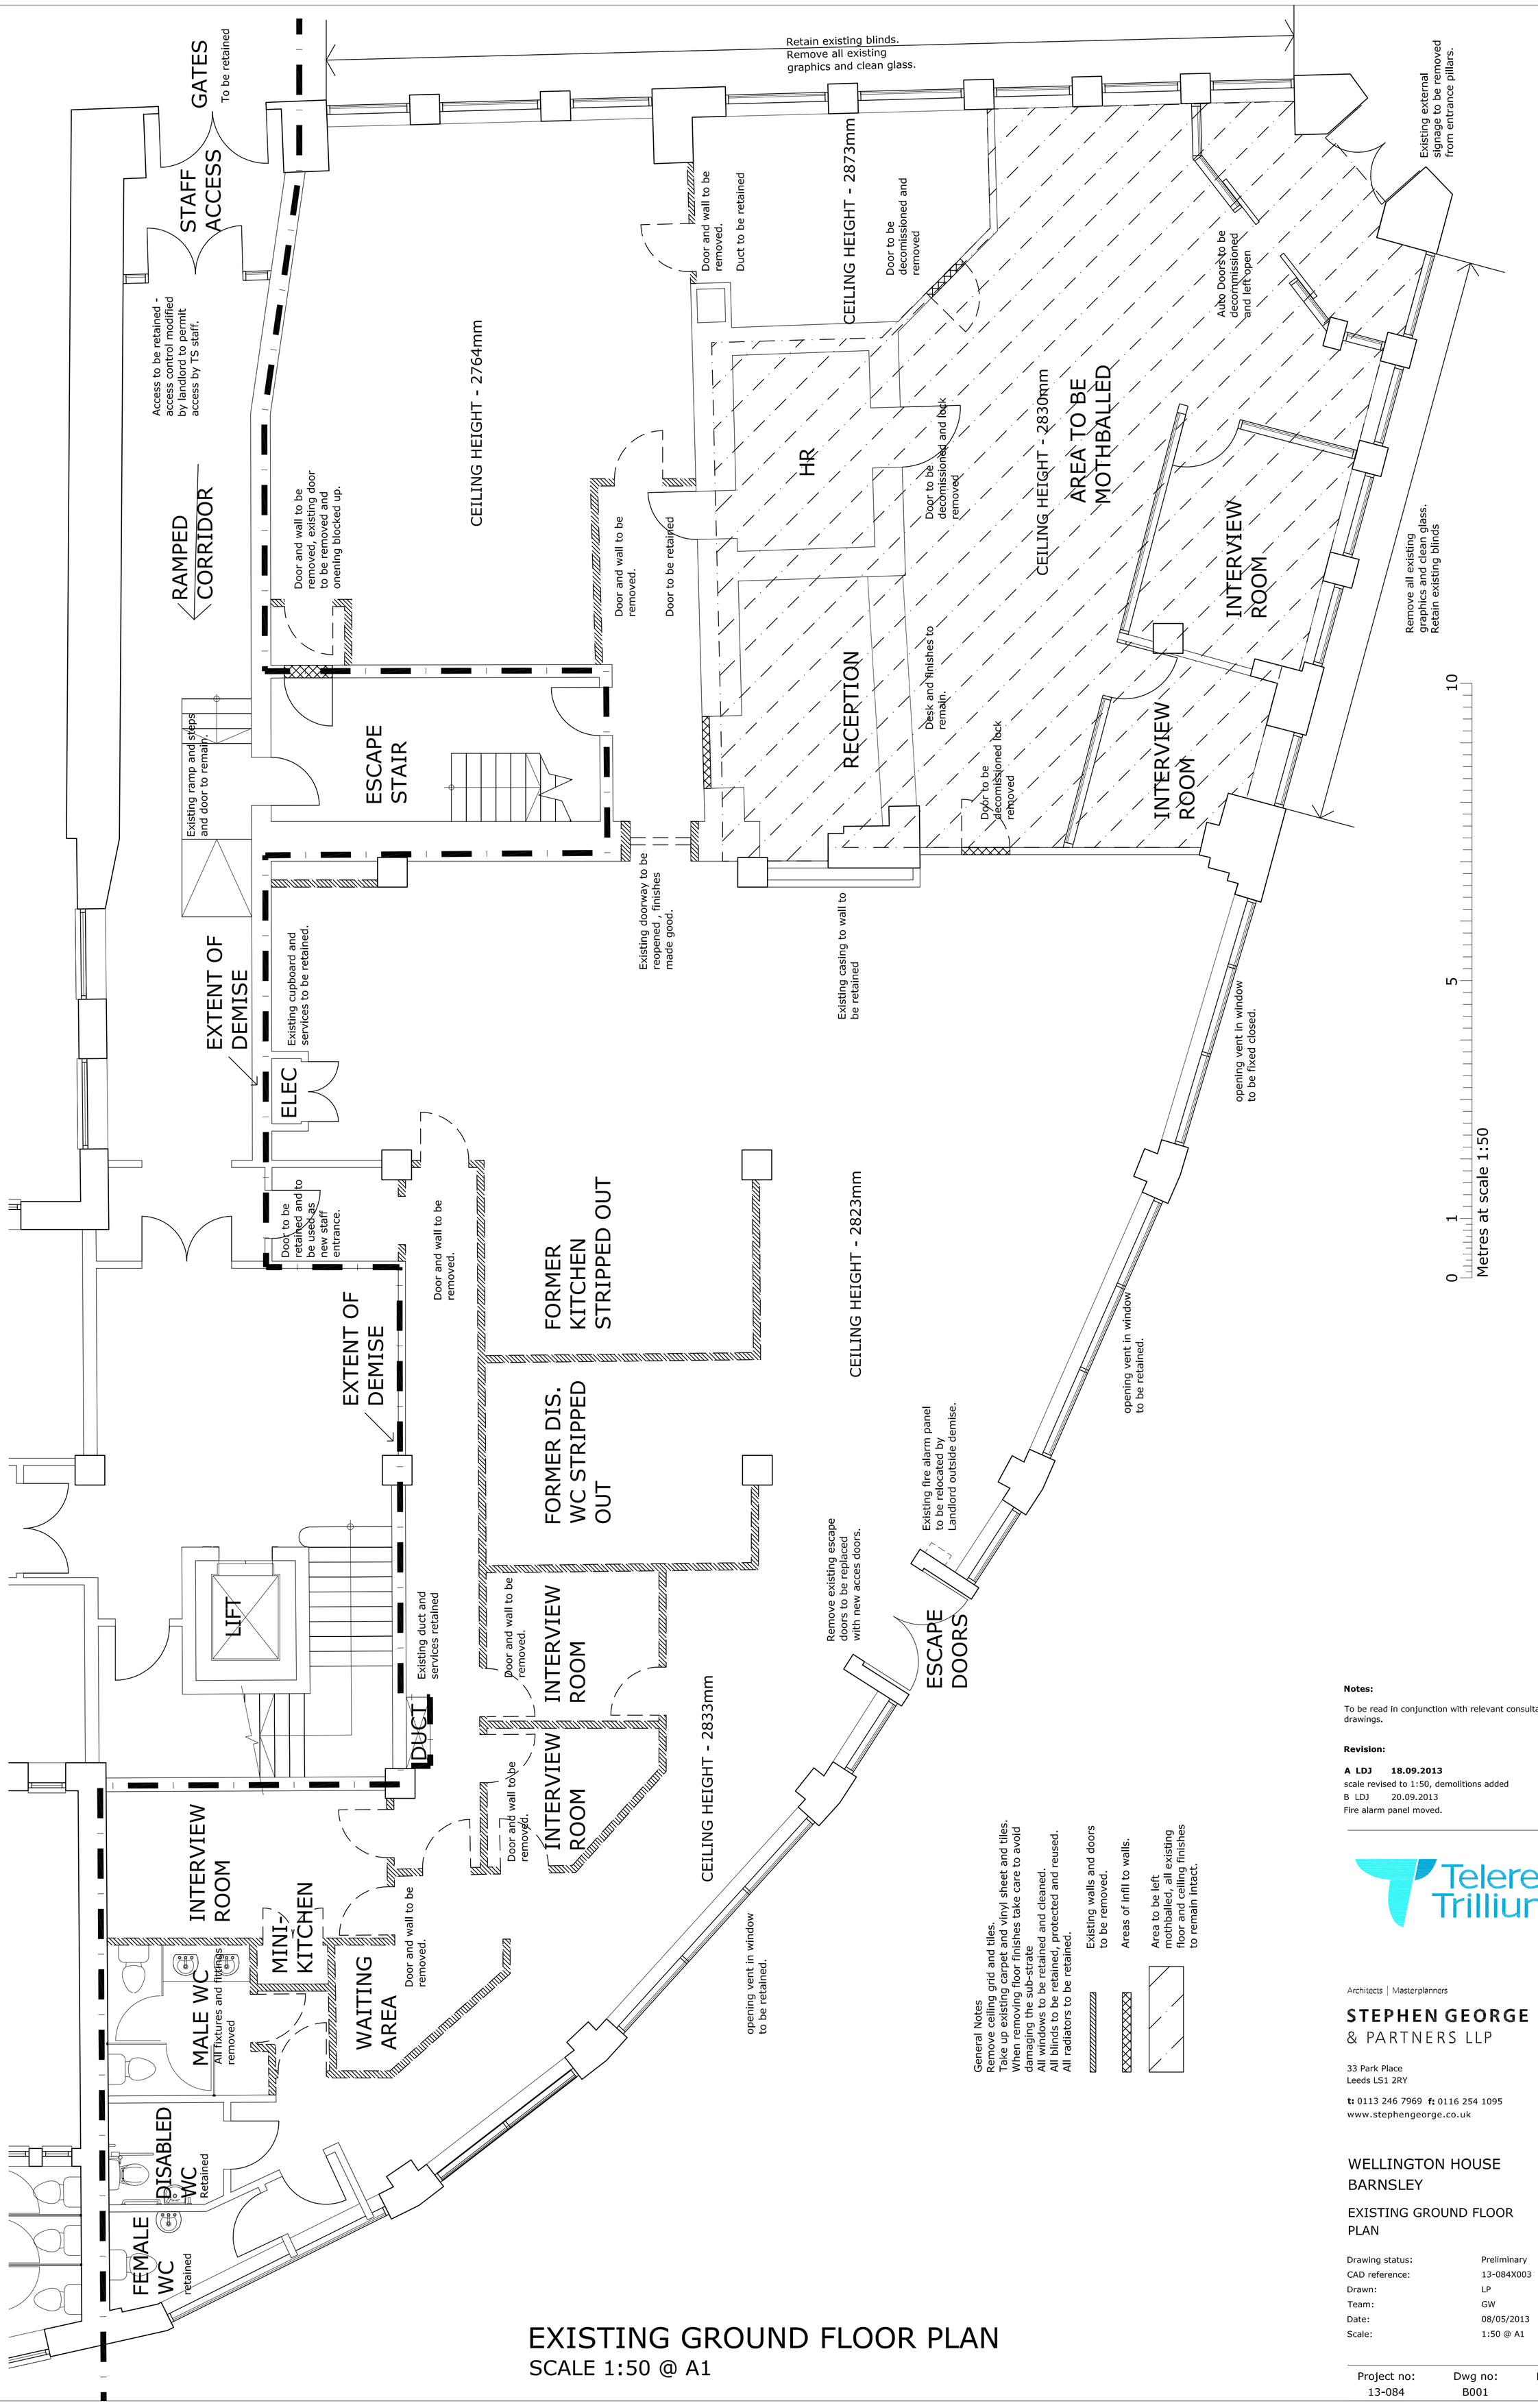



General Notes
Remove ceiling grid and tiles.
Take up existing carpet and vinyl sheet and tiles.
When removing floor finishes take care to avoid damaging the sub-strate
All windows to be retained and cleaned.
All blinds to be retained, protected and reused.
All radiators to be retained.

Existing walls and doors to be removed.

Areas of infil to walls.

Area to be left mothballed, all existing floor and ceiling finishes to remain intact.

**Notes:**

To be read in conjunction with relevant consultants drawings.

**Revision:**

**A LDJ 18.09.2013**
scale revised to 1:50, demolitions added
B LDJ 20.09.2013
Fire alarm panel moved.

# EXISTING GROUND FLOOR PLAN
SCALE 1:50 @ A1

Telereal Trillium

Architects | Masterplanners
STEPHEN GEORGE & PARTNERS LLP
33 Park Place
Leeds LS1 2RY
**t:** 0113 246 7969 **f:** 0116 254 1095
www.stephengeorge.co.uk

WELLINGTON HOUSE
BARNSLEY

EXISTING GROUND FLOOR PLAN

| | |
|---|---|
| Drawing status: | Preliminary |
| CAD reference: | 13-084X003 |
| Drawn: | LP |
| Team: | GW |
| Date: | 08/05/2013 |
| Scale: | 1:50 @ A1 |

| Project no: | Dwg no: | Rev: |
|---|---|---|
| 13-084 | B001 | B |

This drawing, the works and concepts depicted are copyright of Stephen George & Partners and may not be reproduced or made use of, either directly or indirectly without express written consent. Do not scale off this drawing. All heights, levels, sizes and dimensions to be checked on site before any work is put to hand.

Ref:13-084-B001