



REAR ELEVATION
AS PROPOSED

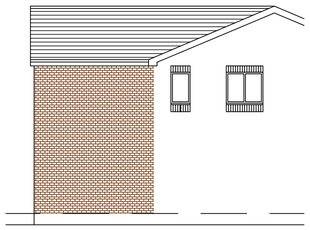

SIDE ELEVATION
AS PROPOSED

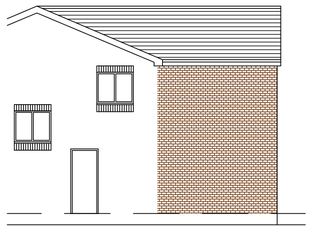

SIDE ELEVATION
AS PROPOSED




REAR ELEVATION
AS EXISTING




LOCATION PLAN


SCALE 1:1250

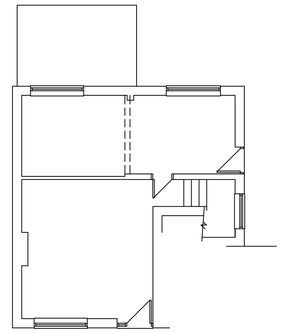


GROUND FLOOR PLAN
AS EXISTING

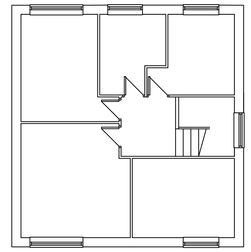

FIRST FLOOR PLAN
AS PROPOSED

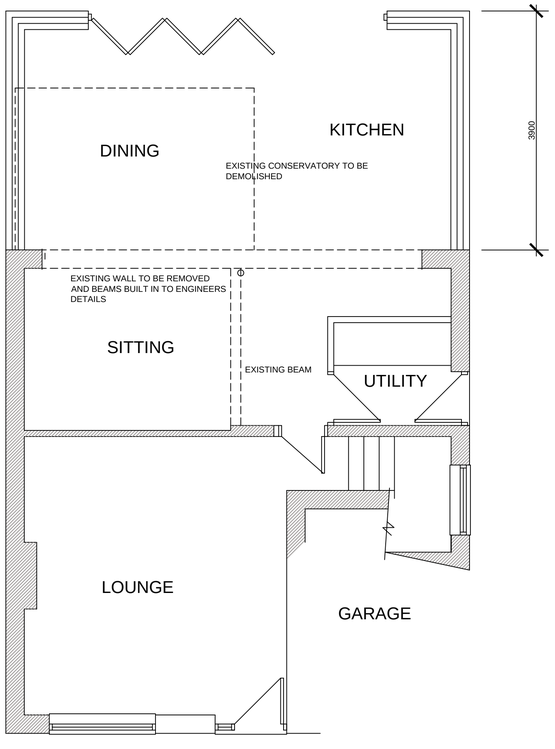

GROUND FLOOR PLAN
AS PROPOSED

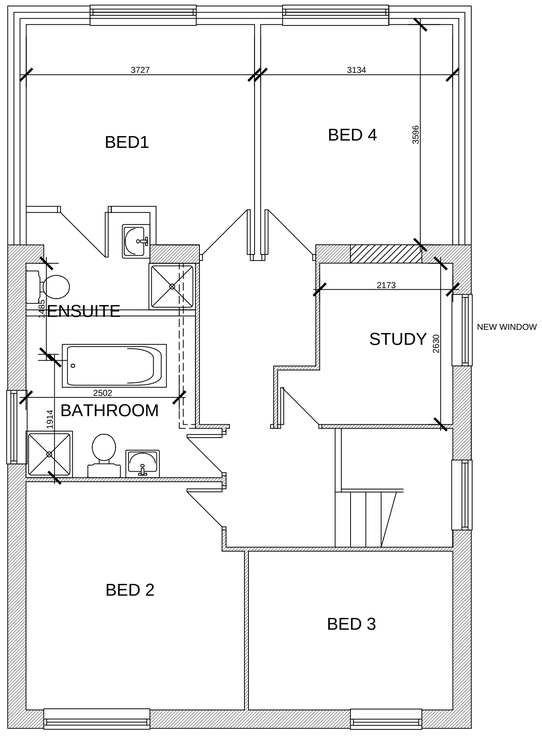

FIRST FLOOR PLAN
AS PROPOSED

White Agus PARTNERSHIP
8 MORSTON BUSINESS PARK,
WHALEY ROAD, BARUGH GREEN,
BARNSLEY,
S75 1HQ
Phone: 01226 208482
Fax: 01226 283030
Email: info@whiteaguspartnership.co.uk
Web: www.whiteaguspartnership.co.uk
ARCHITECTURAL SERVICES AND SURVEYORS

Project.	Client.
PROPOSED EXTENSIONS AT 9 PENNINE VIEW, DARTON BARNSLEY. S75 5AT	MR PAUL CONWAY

Drawing Title.	Date.	Scale.
PLANS AND ELEVATIONS AS PROPOSED	JAN 2016	1:50 & 1:100 @ A1
	Ref. 15-135	Dwg. No. 01
		Rev.

Date	Suffix	Description	Date	Suffix	Description