
Drawing No.	Rev No.
MRG01 -003	

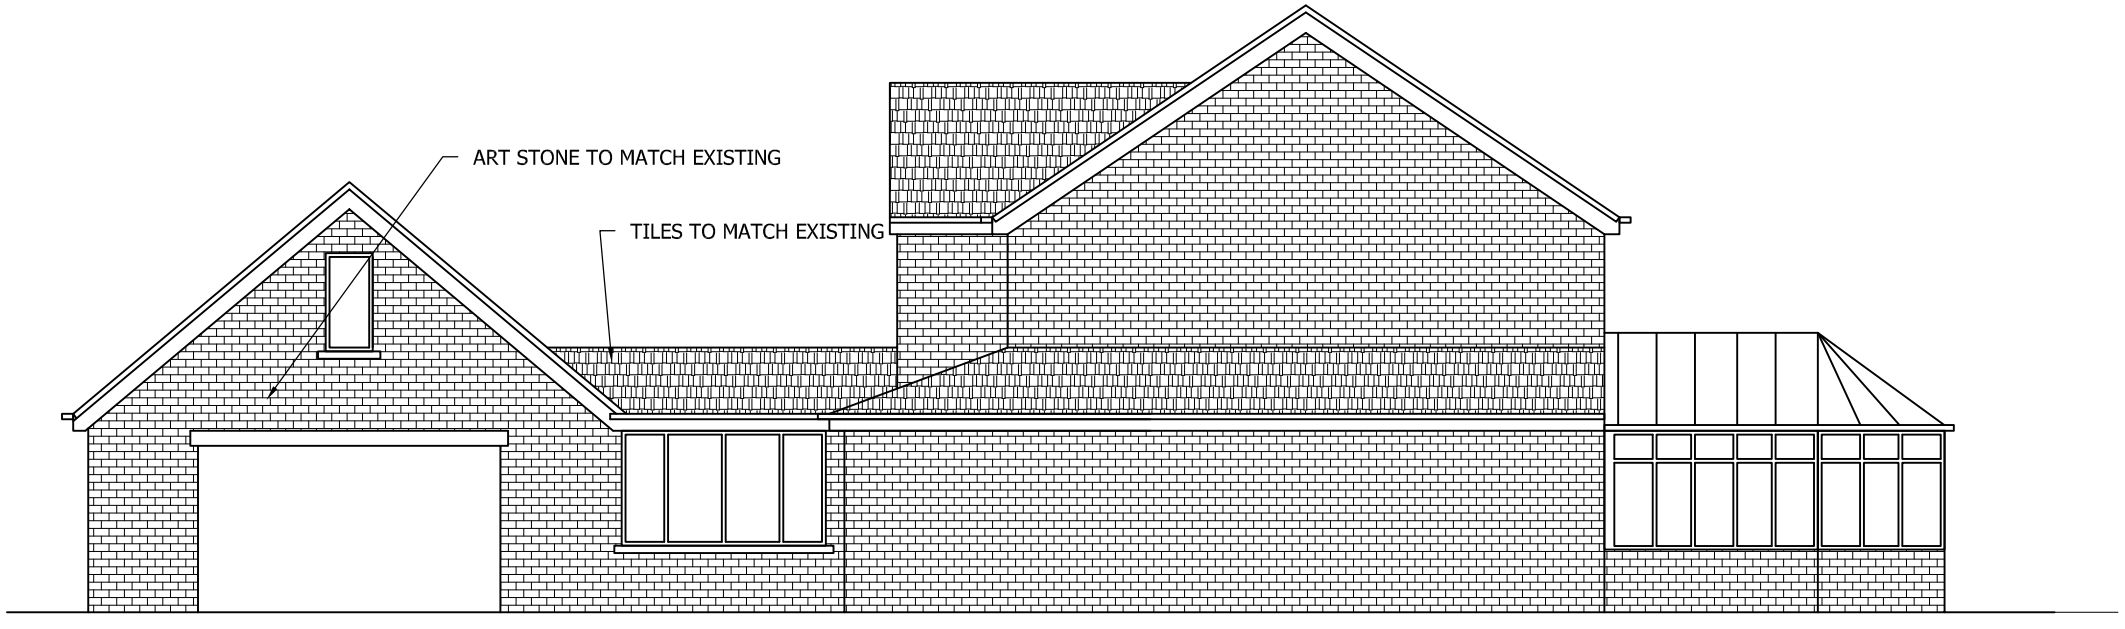

PROPOSED FRONT ELEVATION
SCALE 1:100 AT A3



PROPOSED SIDE ELEVATION
SCALE 1:100 AT A3

DO NOT SCALE: Contractor to check all dimensions and report any omissions or errors

NOTES

Rev	Description	By	Chk	App	Date

JRB DESIGNS Ltd
1 Savile Road
Cudworth
Barnsley
S72 8LT
Tel: 01226 383542
Fax: 01226 380078
Mob: 07970 541192
Email: john@jrbdesigns.co.uk

This drawing is copyright. © jrbdesigns Ltd.

Client
MR R GORMAN

Drawing Title
PROPOSED ELEVATIONS 1 OP 2

Address
108 TOWNGATE
SILKSTONE
BARNSLEY
S75 4SY

Project Title:
PROPOSED SINGLE STOREY FRONT EXTENSION

Purpose of Issue:
PLANNING

Drawing Status
FIRST ISSUE

Scale at A3	Drawn By	Date	
AS SHOWN	JRB	18/07/2012	
Checked By	Date	Approved By	Date
RG	18/07/2012	RG	18/07/2012
Project No.		Drawing No.	Revision
MRG001		003	-

APPROVAL [X] INFORMATION [ ] TENDER [ ] CONTRACT [ ] CONSTRUCTION [ ]