




West Elevation. (rear)

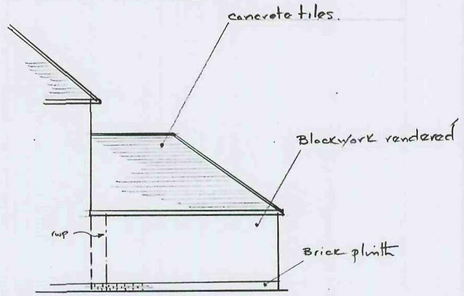


North Elev. (side)

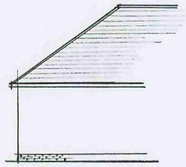

South Elev. (side).

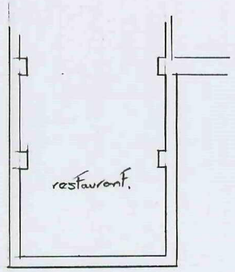

Plan.

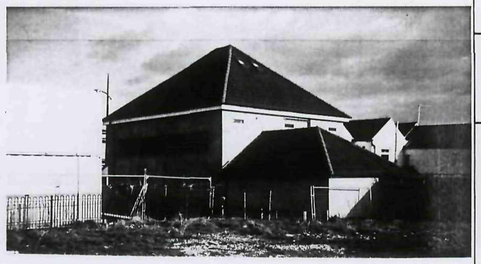


North West Elev. (rear).



East Elevation (frontage)

North.

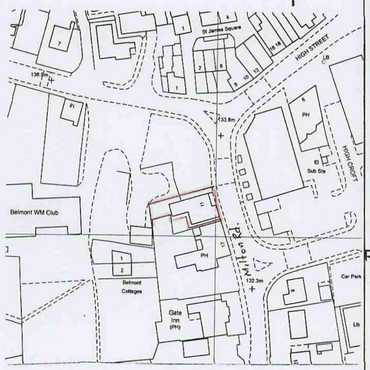

Scale (1:1250) - location Plan - SE 3700

NOTES—

All work to be carried out in accordance with Local Authority requirements and to the satisfaction of the Building Control Officer.

NOTES
This drawing prepared for local, Building and Planning approvals only. R.D.S accept no liability for errors or omissions.
The drawing may be used for part costing purposes, but the contractor must cost fully from a site investigation.
It is the clients responsibility to provide a reputable contractor to carry out the proposed work.
The contractor is responsible for checking site dimensions, materials and all building work, such work being inspected and approved by the Building inspector on site as appropriate.
R.D.S. disclaim any liability of work carried out.
THIS DRAWING IS COPYRIGHT


SCALE 1:100

TITLE As Existing.
Relevent (North West) rear of premises 11-13 Milton Road, Hoyland. Barnsley. S74 9AU


for 'ELAchi' Restaurant

RDS
Rosedale draughting services.
41, Long Lane, Honley, Holmfirth. HD9 6EA.
Tel. Huddersfield 663319. (Std code 01484.)
or 07774 669115


DRG No. 11/019.

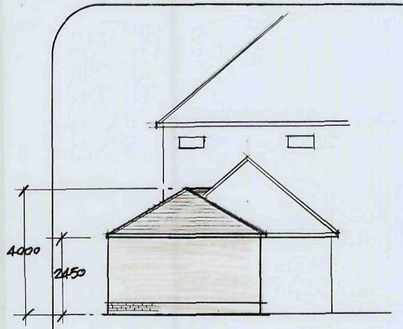


West Elevation (rear)

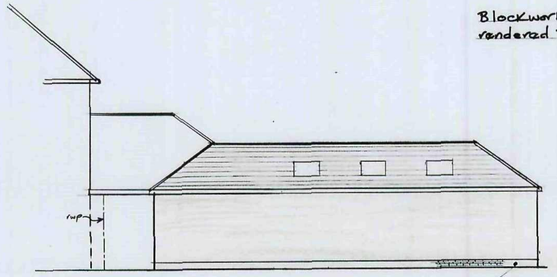


North Elevation (side)

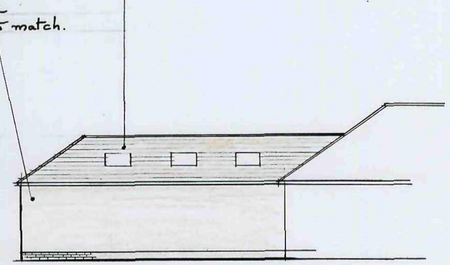

South Elev. (side)

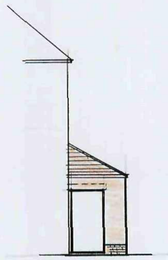


East Elev.

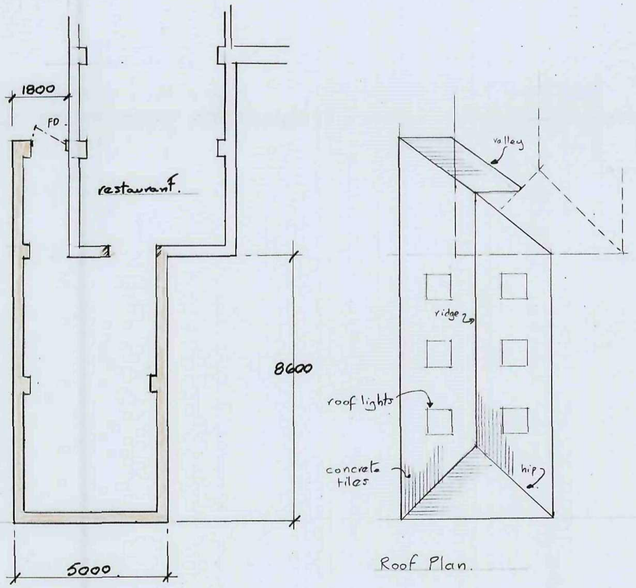

Plan.

Roof Plan.

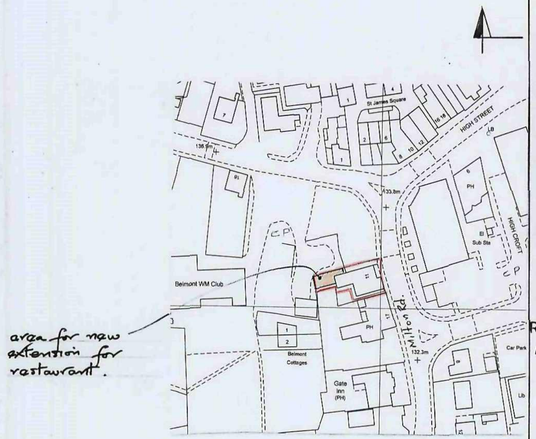

Scale (1:1250) - Location Plan SE 3700.

All work to be carried out in accordance with Local Authority requirements and to the satisfaction of the Building Control Officer.

NOTES

This drawing prepared for local ~~Building and~~ Planning approvals only. R.D.S accept no liability for errors or omissions.
The drawing may be used for part costing purposes, but the contractor must cost fully from a site investigation.
It is the clients responsibility to provide a reputable contractor to carry out the proposed work.
The contractor is responsible for checking site dimensions, materials and all building work, such work being inspected and approved by the Building Inspector on site as appropriate.
R.D.S. disclaim any liability of work carried out.

THIS DRAWING IS COPYRIGHT

SCALE 1 : 100

TITLE 'As Proposed' Extension to Restaurant at rear of premises 11/13 Milton Road. Hoyland. Barnsley. S74 9AU. for 'Elachi' Restaurant.

RECEIVED
19 APR 2011
CORPORATE MAIL ROOM

RDS
Rosedale draughting services.
41, Long Lane, Honley, Holmfirth. HD9 6EA.
Tel. Huddersfield 663319. (Std code 01484)
or 07774 669115

DRG No. 11/019/1.