


Drawing No.	Rev No.
MPL002 -001	

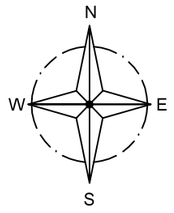

INDICATIVE ONLY

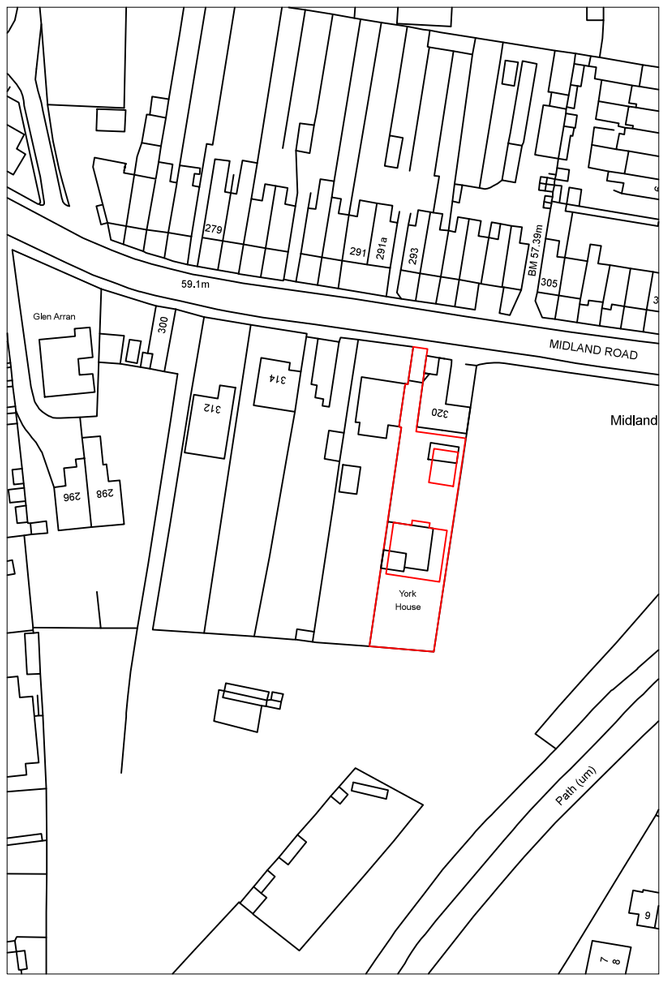

LOACATION PLAN
SCALE 1:1250 AT A3

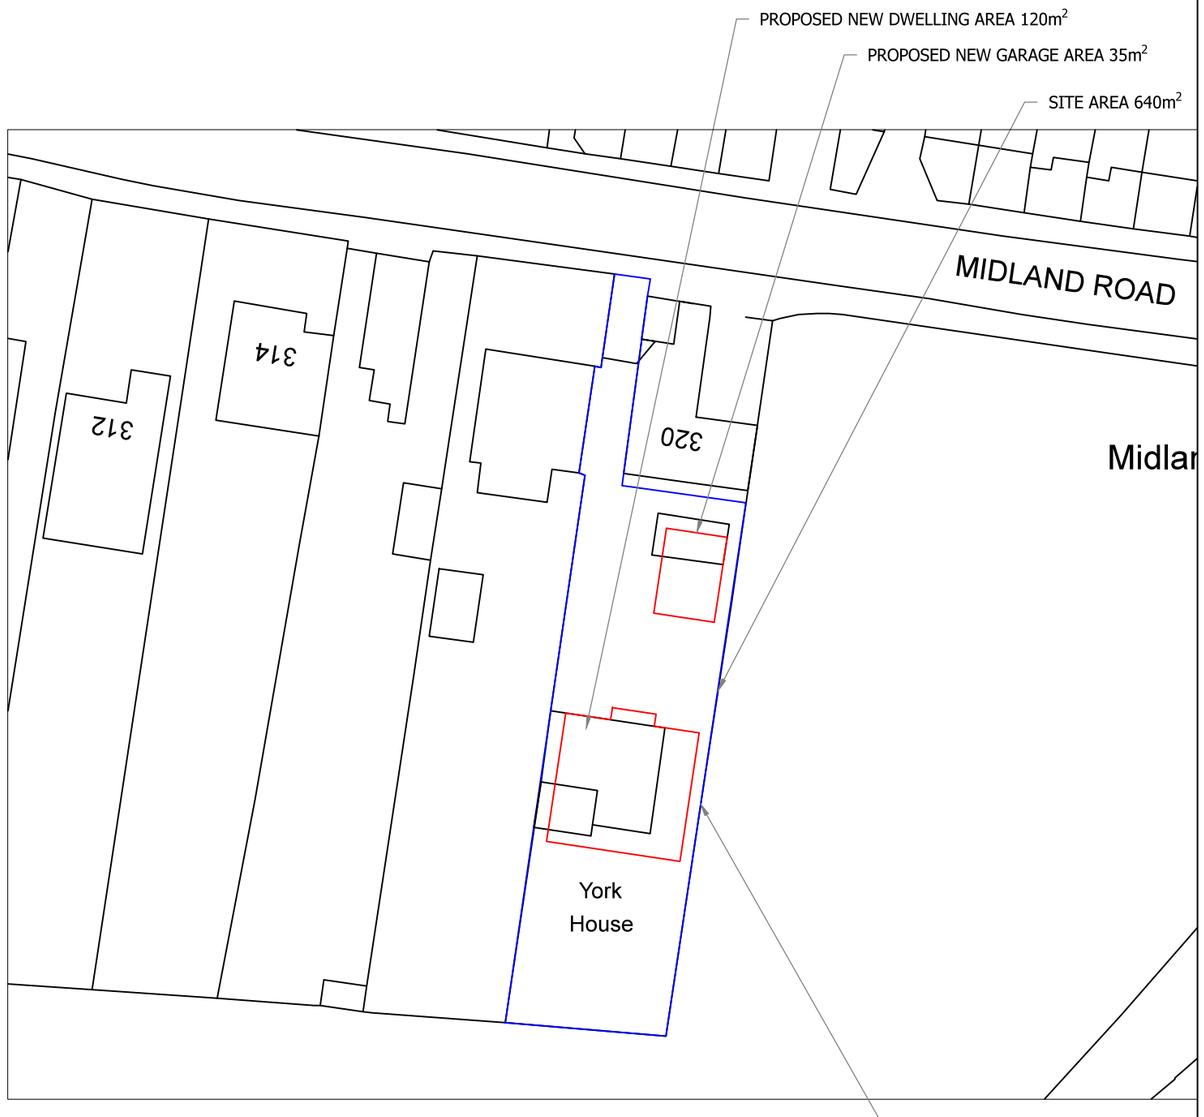

EXISTING HOUSE AND GARAGE TO BE DEMOLISHED AND BRICKS RE-CYCLED TO BUILD PERIMITER WALL.

EXISTING 2m HIGH CONCRETE PANEL FENCE TO BE REPLACED BY 2m HIGH TIMBER PALISADE FENCE

SITE PLAN
SCALE 1:500 AT A3

DO NOT SCALE: Contractor to check all dimensions and report any omissions or errors

NOTES

Rev	Description	By	Chk	App	Date

JRB DESIGNS Ltd
1 Saville Road
Cudworth
Barnsley
S72 8LT
Tel: 01226 383542
Fax: 01226 380078
Mob: 07970 541192
Email: john@jrbdesigns.co.uk

This drawing is copyright. © jrbdesigns Ltd.

Client
MR P LOWE
10 ARUNDEL GARDENS
ROYSTON

Drawing Title
SITE PLANS

Address
YORK HOUSE MIDLAND RD
ROYSTON
BARNSLEY
S71 4DR

Project Title:
PROPOSED DEMOLISON & BUILDING OF NEW DWELLING

Purpose of Issue:
CONSTRUCTION

Drawing Status
FIRST ISSUE

Scale at A3	Drawn By	Date	
AS SHOWN	JRB	15/01/2012	
Checked By	Date	Approved By	Date
PL	15/01/2012	PL	15/01/2012
Project No.	Drawing No.		Revision
MPL002	001		

APPROVAL [X] INFORMATION [ ] TENDER [ ] CONTRACT [ ] CONSTRUCTION [ ]