SOUTH EAST ELEVATION

SECONDARY ENTRANCE DOORS IN OFF WHITE FINISH TO MATCH WINDOWS.

FRONT ENTRANCE DOOR IN MEDIUM OAK FINISH TO MATCH GARAGE DOORS.

WINDOWS IN OFF WHITE FINISH SET IN 75MM REVEALS.

NORTH EAST ELEVATION

NORTH WEST ELEVATION

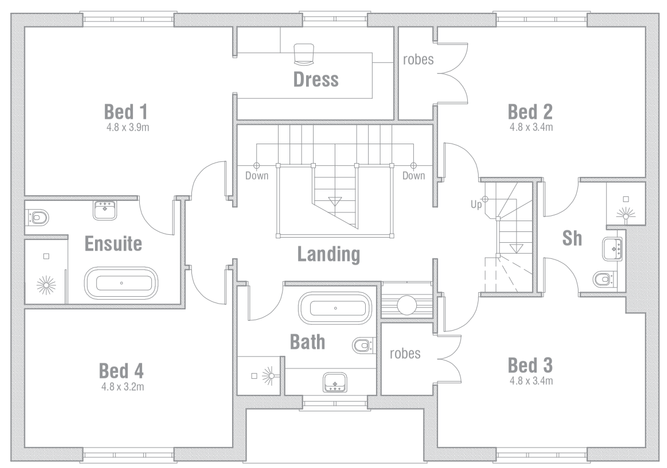

FIRST FLOOR PLAN

133 sqm

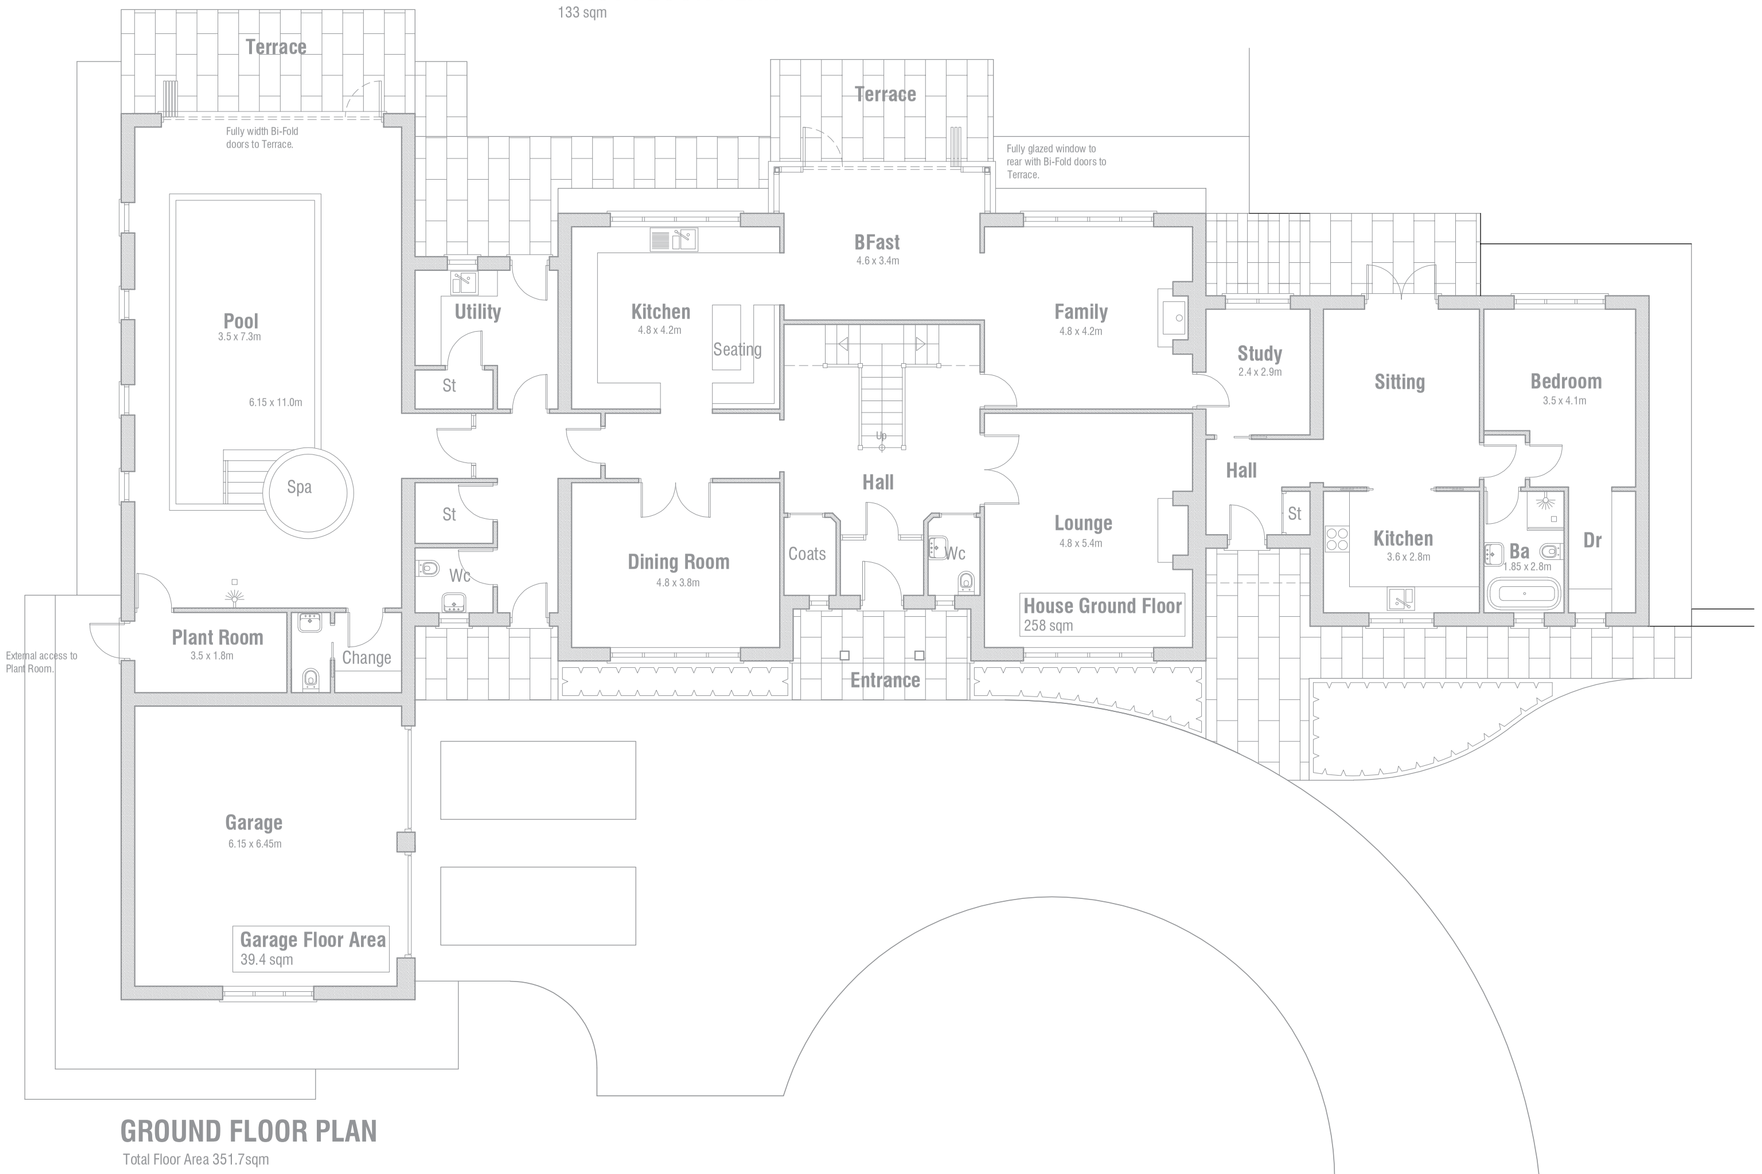

GROUND FLOOR PLAN

Total Floor Area 351.7sqm

SOUTH WEST ELEVATION

PROPOSED EXTENSION TO DWELLING
THE OLD QUARRY
COMMON ROAD
BRIERLEY BARNSLEY

AS EXISTING

PLANS & ELEVATIONS

mboothdesign
architectural design and building consultants
Fairfield House Berneslai Close
Barnsley S75 2LU
M: 07881898300
E: Mark@mboothdesign.co.uk

Scale	1:100 @ A1	Drawn	MJB
Date	April 2024	Ref.	15.25
Dwg No.	S1	Rev.	1

0cm 2cm 4cm 6cm

Copyright mboothdesign. All dimensions in millimeters unless otherwise stated. Dimensions for setting out in existing buildings are to be checked and verified on site.