
DO NOT SCALE DRAWING

ALL DIMENSIONS IN MILLIMETRES

IF IN DOUBT ASK


0 1 2 3 4 5

SIDE ELEVATION (MAIN ENTRANCE)

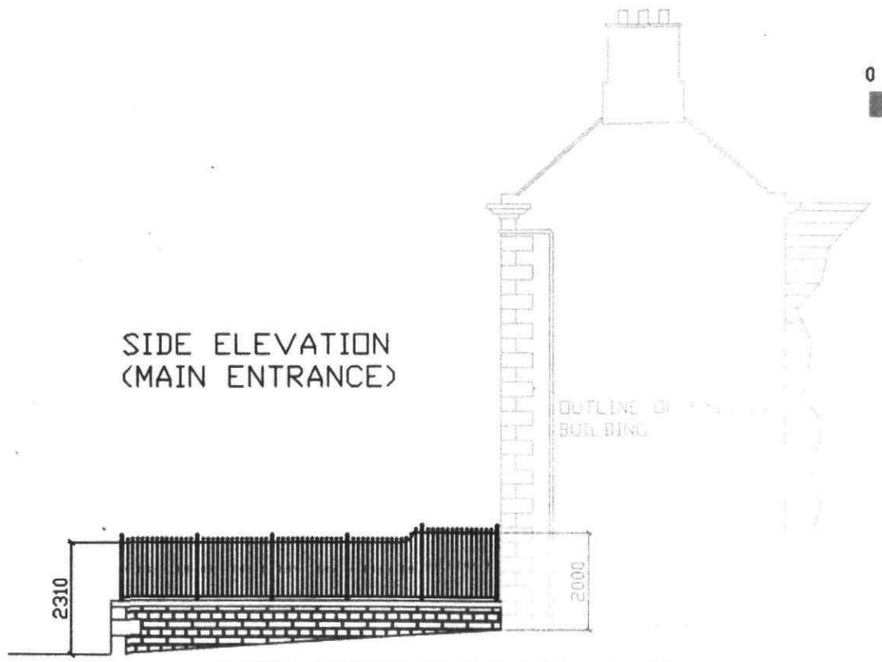

5 EQUAL SECTIONS TO MAIN ENTRANCE SIDE

FRONT ELEVATION

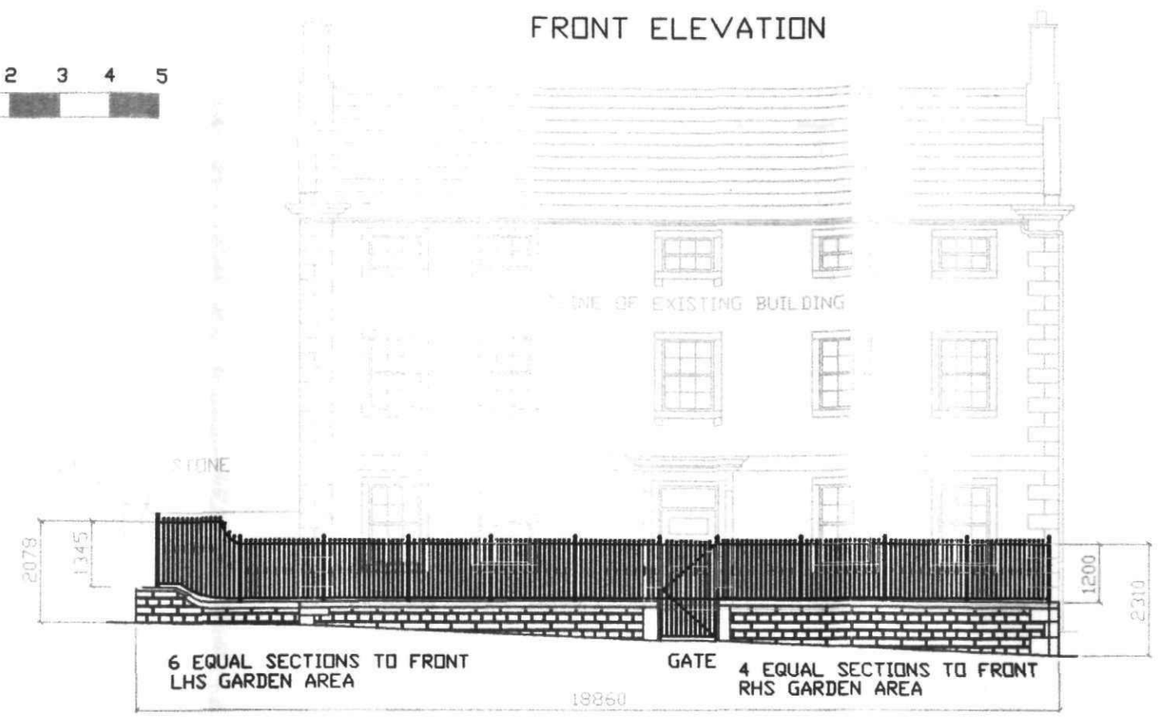


6 EQUAL SECTIONS TO FRONT LHS GARDEN AREA

GATE

4 EQUAL SECTIONS TO FRONT RHS GARDEN AREA

ALL GALVANIZED MILD STEEL
POSTS INTERMEDIATE 60 x 60
POSTS 80 x 80
INFILL BARS DIA16 BALUSTERS
TOP RAILS 40 x 10
BOTTOM RAILS 40 x 10
BACK STAYS 40 x 10
BALL FINIALS DIA40
POST FINIALS TO BE AGREED WITH LA
FINISHED COLOUR TO BE AGREED WITH LA

SIDE ELEVATION (PUBLIC FOOTWAY)

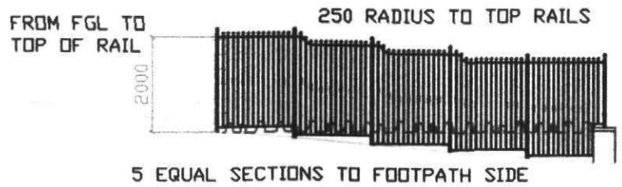


5 EQUAL SECTIONS TO FOOTPATH SIDE

PUBLIC FOOTWAY

FENCE TO BE FITTED BEHIND WALL ON GARDEN SIDE

PLAN

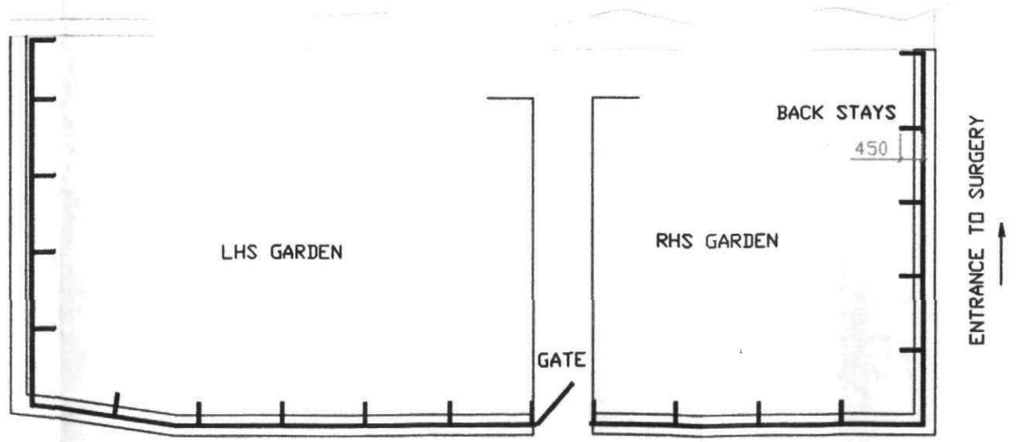

AMENDMENT SHOWING STRAIGHT TOP RAIL TO COMPLY WITH PLANNING REQUIREMENTS 09/08/10

CLIENT GARLAND HOUSE SURGERY CHURCH STREET DARFIELD	TITLE PROPOSED NEW STEEL SECURITY FENCE TO FRONT GARDEN AREA	Quill ARCHTECTURE ©	THIS DRAWING IS COPYRIGHT AND MUST NOT BE USED OR DISCLOSED IN ANY WAY EXCEPT WHERE AUTHORIZED IN WRITING BY QUILL ARCHITECTURE. TELEPHONE (01226) 755446 REG No 5210984	SCALE 1 : 125 / DATE 14/06/10	DRAWN AD / REV A DRG No CAD/QA/P1001