




ELEVATION FROM BEECH STREET

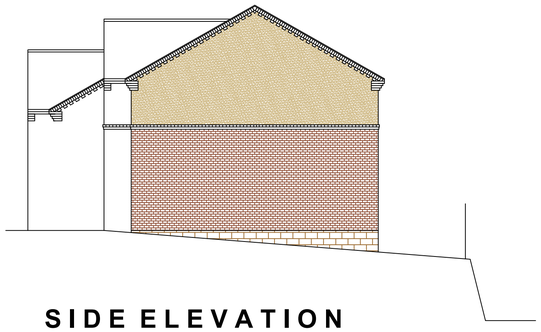

SIDE ELEVATION

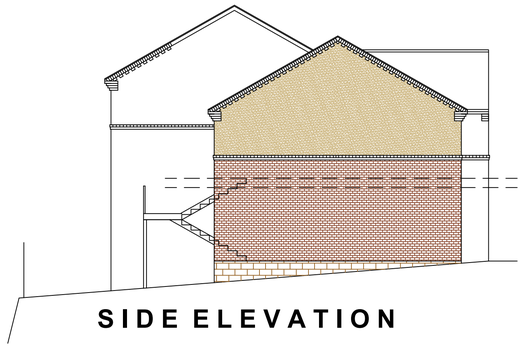


SIDE ELEVATION

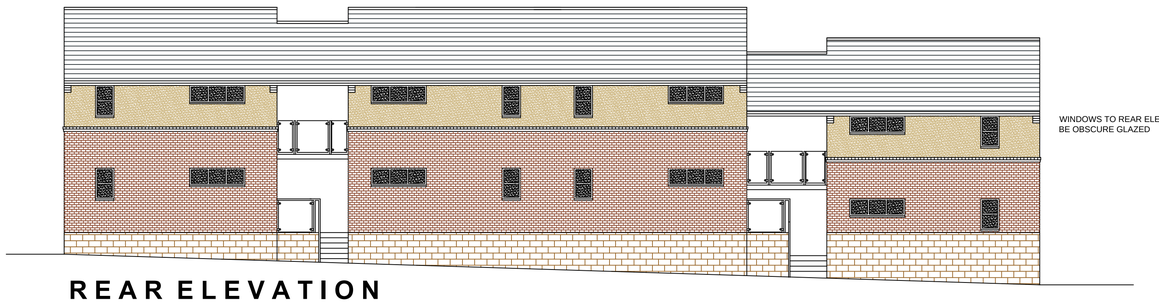


WINDOWS TO REAR ELEVATION TO BE OBSCURE GLAZED

REAR ELEVATION

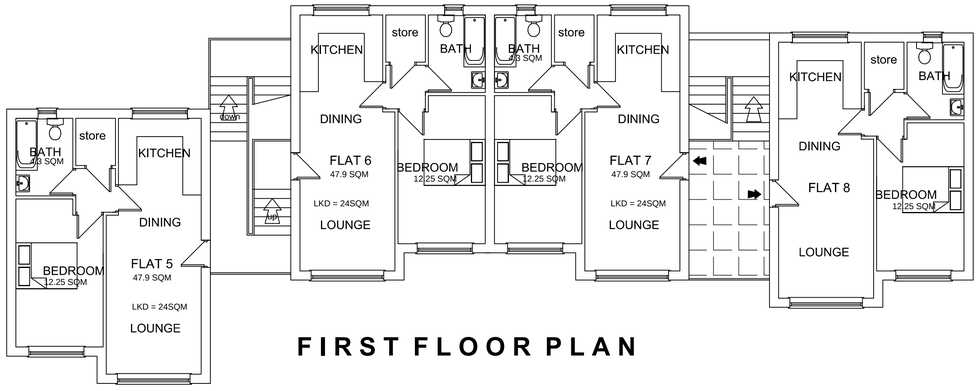



FIRST FLOOR PLAN

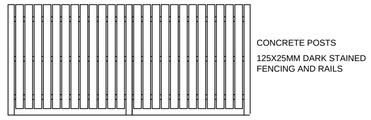


CONCRETE POSTS
125X25MM DARK STAINED FENCING AND RAILS

SCREEN FENCE
1800MM HIGH AND STEPPED TO SUITE SITE CONTOURS

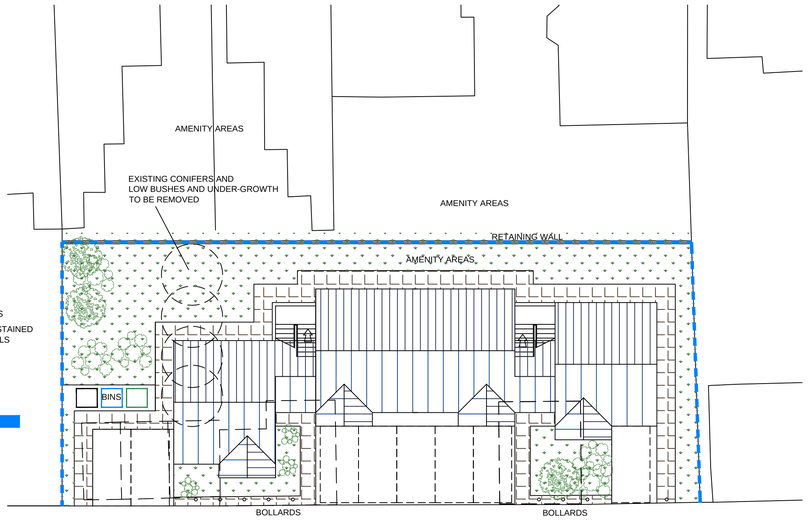


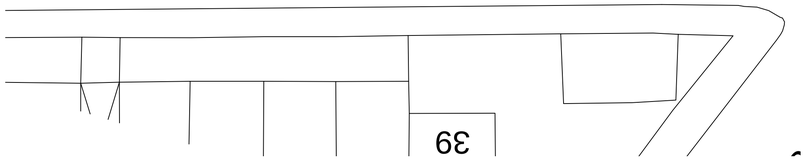

SITE PLAN
SCALE 1:200

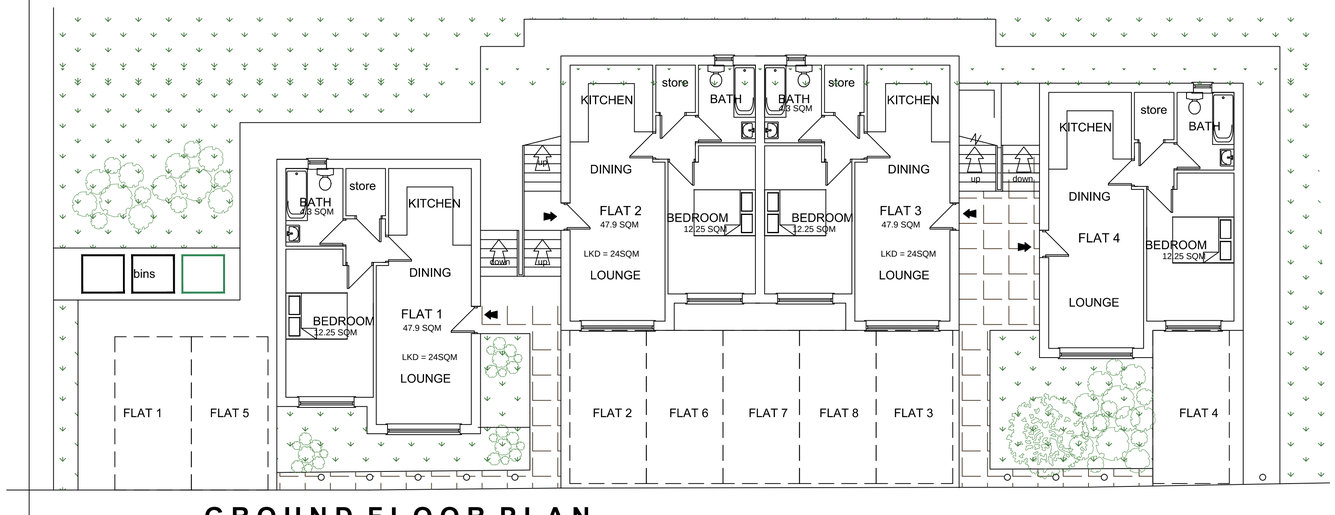

GROUND FLOOR PLAN

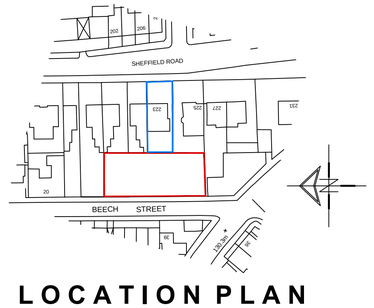

LOCATION PLAN
SCALE 1:1250

White Agus PARTNERSHIP
ARCHITECTURAL SERVICES AND SURVEYORS
8 MORSTON BUSINESS PARK, WHALEY ROAD, BARUGH GREEN, BARNSLEY. S75 1HQ
Phone: 01226 208482
Fax: 01226 283030
Email: info@whiteaguspartnership.co.uk
Web: www.whiteaguspartnership.co.uk

Project. RESIDENTIAL DEVELOPMENT ON BEECH ST (REAR OF 219 - 225 SHEFFIELD ROAD) BARNSLEY	Client. MR STAN WRIGHT
Drawing Title. PLANS & ELEVATIONS	Date. APRIL 2014 / Scale. 1:100 @ A1 / Ref. 12-059 / Dwg. No. 02 / Rev. A

Date	Suffix	Description	Date	Suffix	Description
06-06-14	A	UPDATED FOR PLANNING APPLICATION			