Notes:

PLANNING DRAWINGS - THIS DRAWING SHOULD NOT BE USED FOR ANY OTHER PURPOSES THAN THAT SPECIFIED HERE

COPYRIGHT - THIS DRAWING MAY NOT BE REPRODUCED OR MODIFIED IN WHOLE OR PART BY ANY PERSON OR ORGANISATION WITHOUT THE ARCHITECTS CONSENT. ISUING COPIES TO THIRD PARTIES MAY NOT BE DONE WITHOUT THE ARCHITECTS CONSENT


Revision: --

Revision List:


0 5m

MATERIALS - PROPOSED
Walls - Facing brick to match existing
Roof - Grey concrete tile
Windows/ Doors - Grey aluminium or PVCu frames
Fascias/ soffits - Grey aluminium or PVCu
Gutters / Pipes - Black/ grey aluminium or PVCu


Project/ Client: 1 Woodland View / Pini
Drawing Title: Elevations - Proposed
Drawing Number: 2084/TP/006
Scale at A3: 1:100
Date: Jun 19

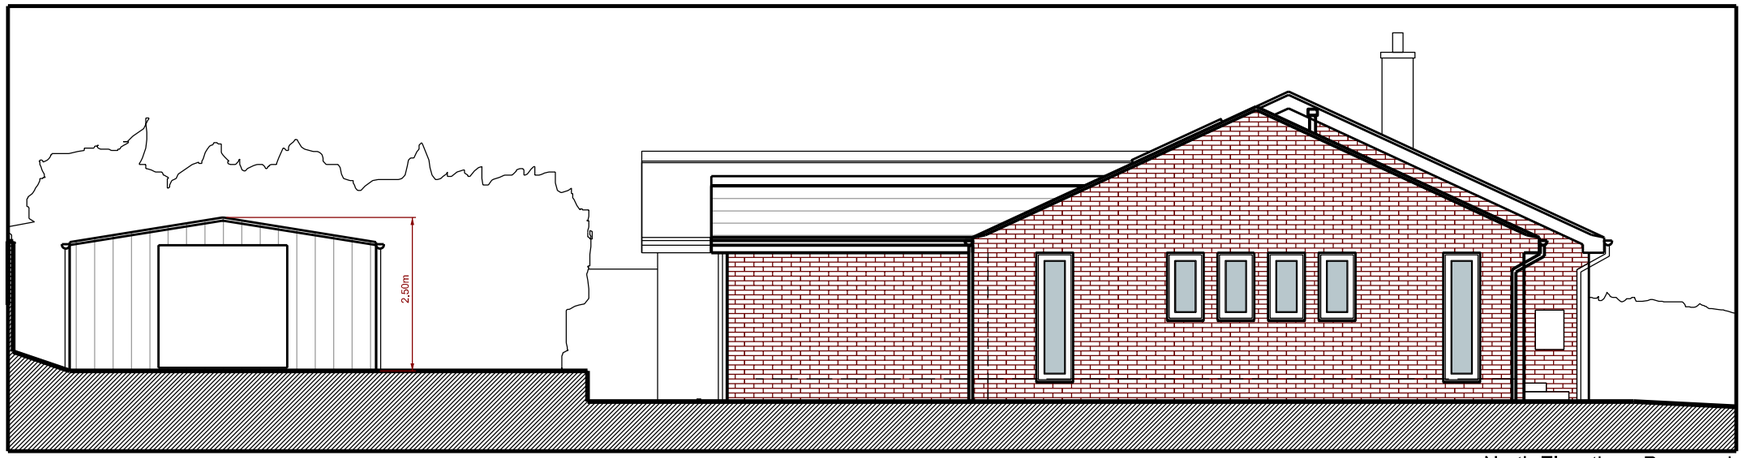

North Elevation - Proposed

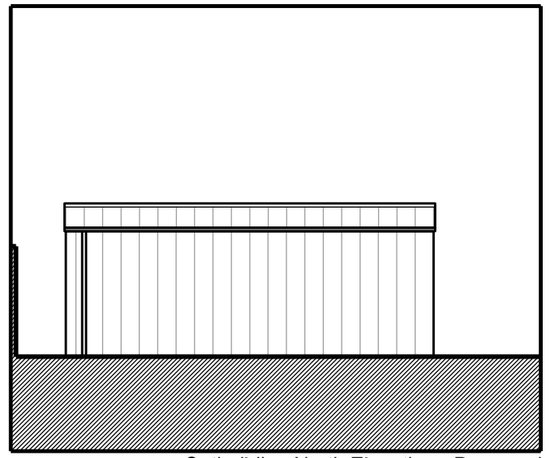


Outbuilding North Elevation - Proposed

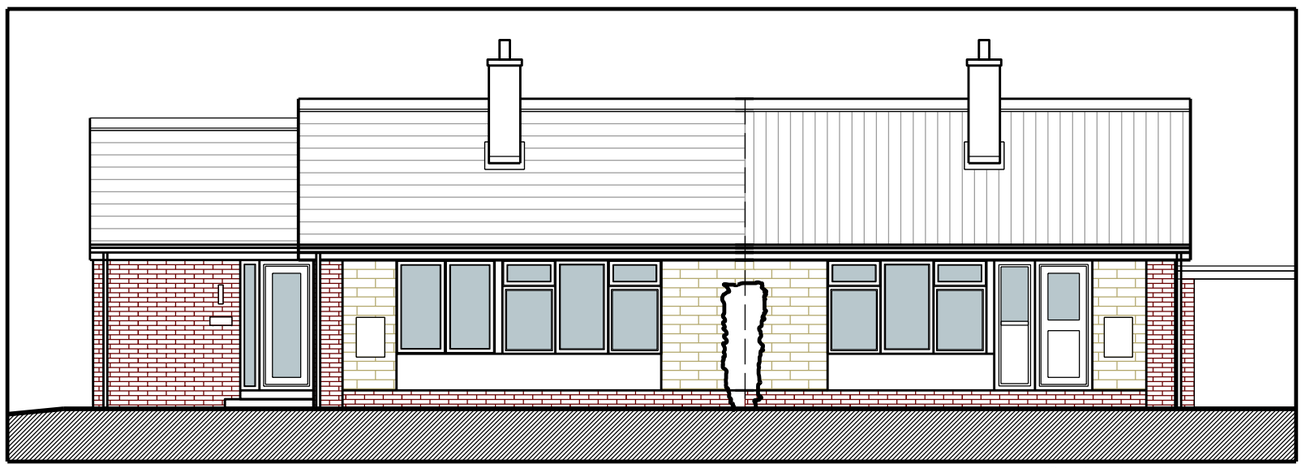


South Elevation - Proposed



West Elevation - Proposed

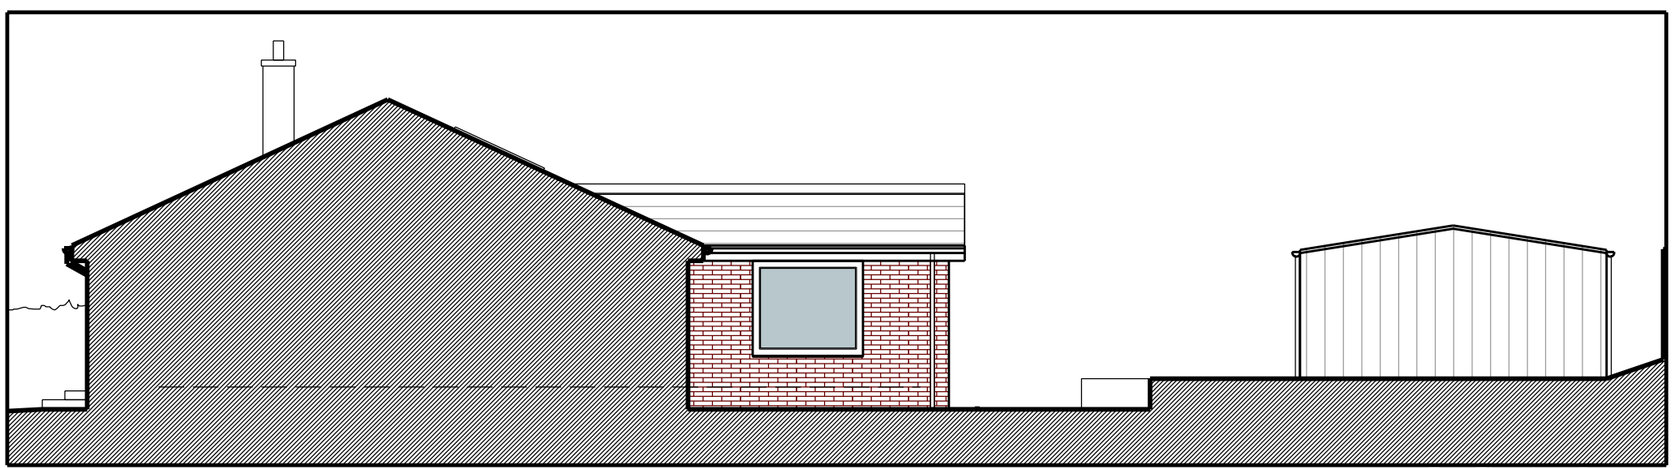

East Elevation - Proposed

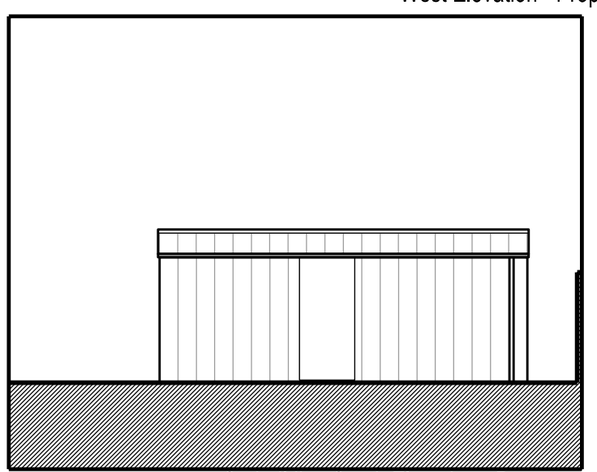

Outbuilding South Elevation - Proposed

DSA design space architecture
t: +44 (0)1226 762697 e:info@designspacearchitects.co.uk www.designspacearchitects.co.uk