

REVISIONS				
REV	DATE	DESCRIPTION	CHECKED	APPROVED
01	01 07 21	Brickwor to front gable	--	--

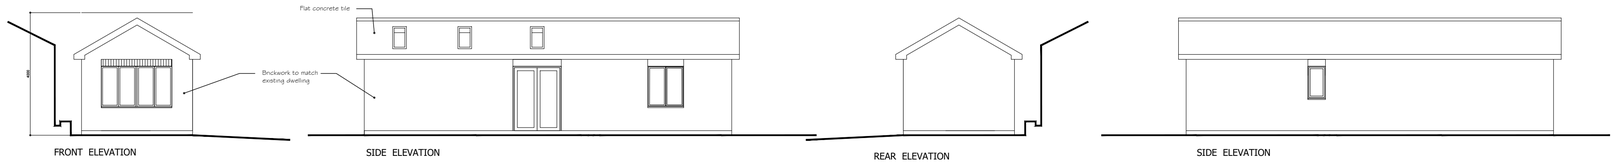



FRONT ELEVATION

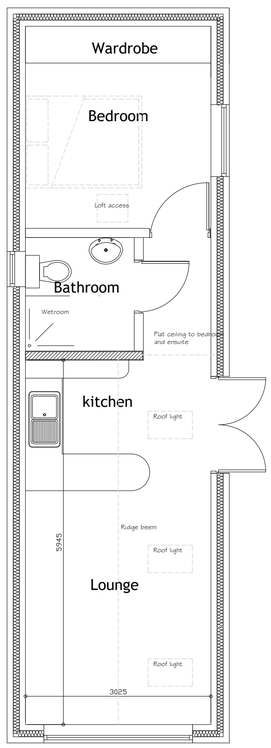

FLOOR PLAN

Tiles to be match existing Provide overlaps to manufacturers details. Supported on 25mm x 50mm tanalised sw battens on Kingspan Nilvent breathable membrane (or similar approved) on 50X175 rafters at 400mm max c/c. (Eaves felt layer shall be Monarflex TwoF or similar approved rot-proof underlay). All tiles to be nailed and verges clipped.
110mm TP10 between rafters and 45/12.5mm K18 below. (U value 0.16W/m2.K)
Warm roof insulation taken to eaves. Provide vapor barrier to internal face of insulation15mm plasterboard and skim.
Also provide ply lining 6mm
Warm roof construction to achieve a U-value of 0.2 w/m²K.

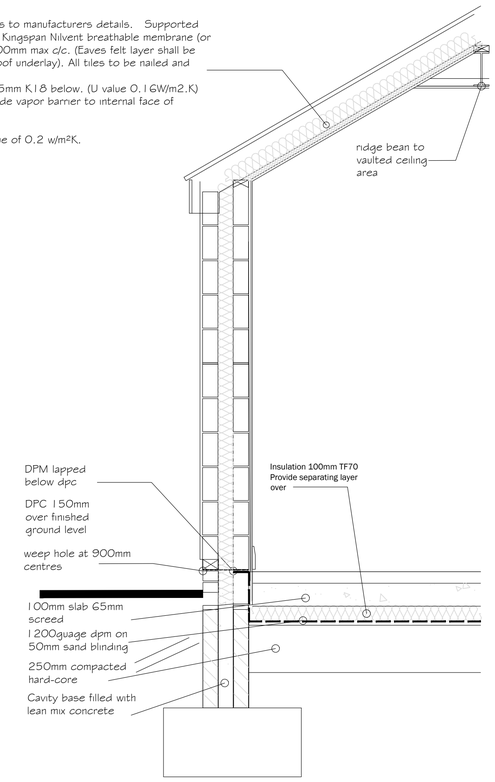

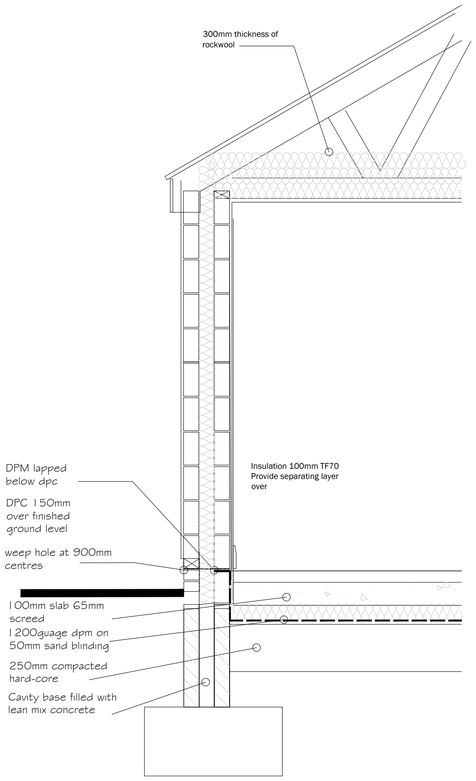



SITE PLAN 1:500

CLIENT
DEBBIE CRAWSHAW

PROJECT TITLE
PROPOSED GRANNY ANNEX

DRAWING TITLE
PROPOSED FLOOR PLAN ELEVATIONS AND SITE PLAN

© ANTHONY SNOWDEN ARCHITECT 2020 RIBA

SCALE
1:50 AND 1:100 at A1 1:1250 AND 1:500

PROJECT NO.	DRAWING NO.	REV.
023	03	01