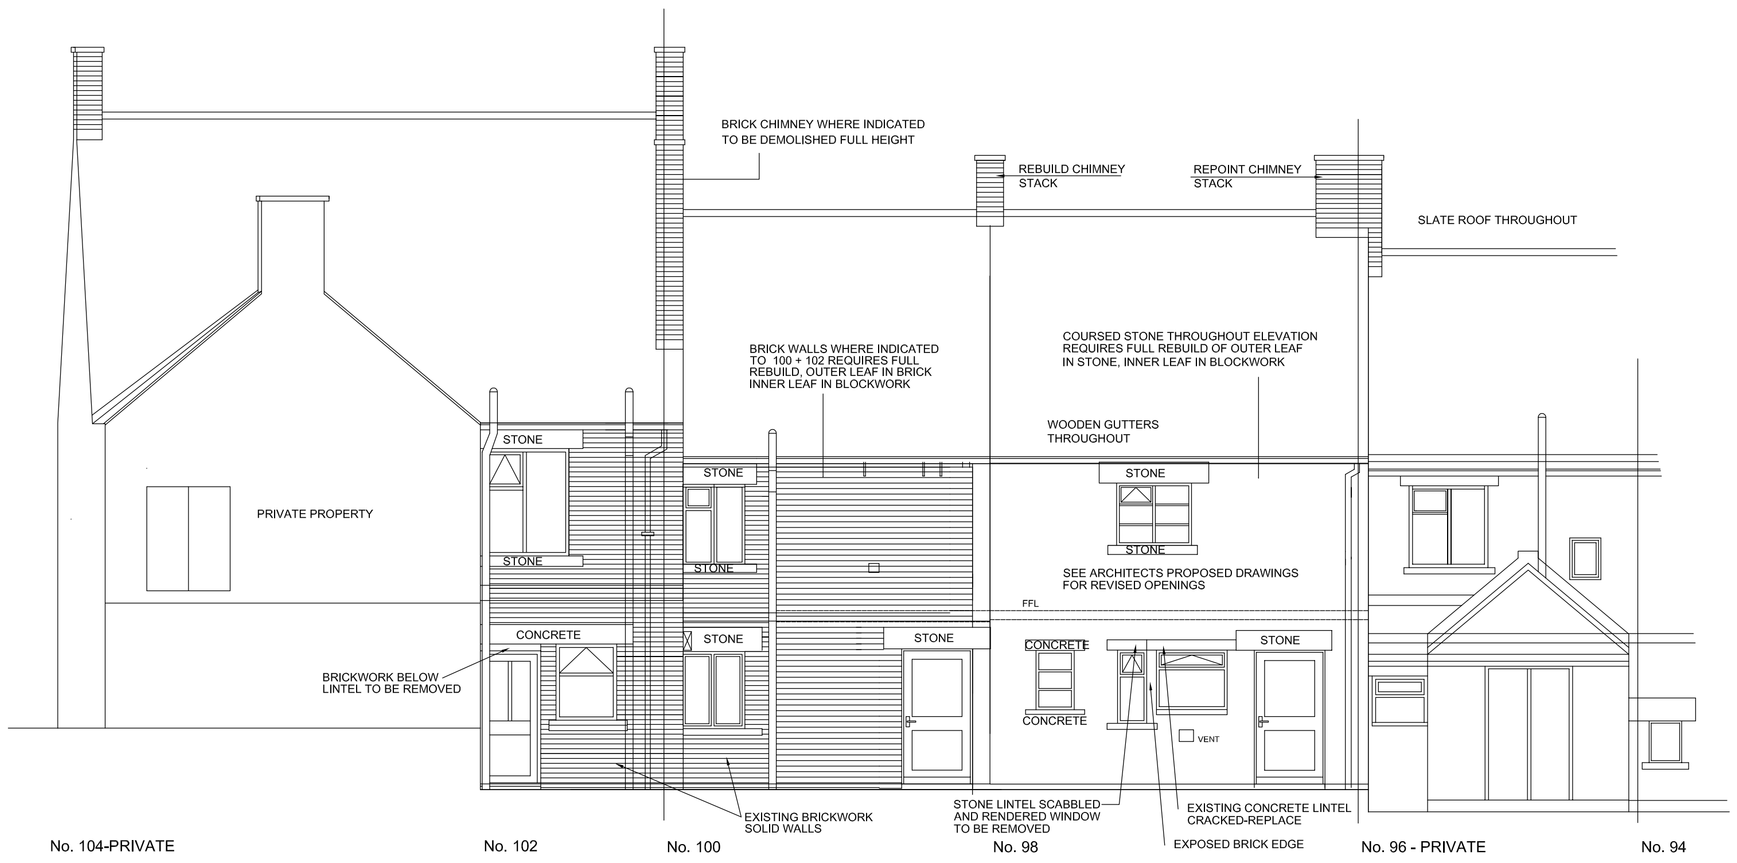

EXISTING REAR ELEVATIONS

PROVIDE STAINLESS STEEL ANCON SD1 WALL-TIES 250mm LONG AT 900 x 450mm CENTRES ALTERNATE ROWS STAGGERED. 300mm VERTICAL CENTRES TO UNBONDED REVEALS

PROVISIONALLY ALLOW FOR 600 x 200mm STRIP FOUNDATION

EXISTING SIDE ELEVATION TO WATH ROAD

REV	DATE	DESCRIPTION

The contractor is to comply in all respects with the current Building Regulations and is to check all site dimensions and levels.
Do not scale from the drawing, use written dimensions. To be read in conjunction with Pre-Tender Health & Safety Plan / Preliminaries Section (Section A34 etc.)
Maps are reproduced from Ordnance Survey material with the permission of Ordnance Survey on behalf of the Controller of Her Majesty's Stationery Office
© Crown copyright. Unauthorised reproduction infringes Crown copyright and may lead to prosecution or civil proceedings 100022264 (2011)

NPS BARNSLEY LTD
PO BOX 634
BARNSLEY
SOUTH YORKSHIRE, S70 9GG
TEL: 01226 774605 FAX: 01226 774399
EMAIL: enquiries@nps-co-uk

Head Office:
Lancaster House, 16 Central Avenue, St Andrews Business Park,
Norwich, NR7 0HR Tel: 01603 706000 Fax: 01603 706001
Other Office locations can be found on website : www.nps.co.uk

PROJECT	CLIENT		
ELSECAR COTTAGES REFURBISHMENT AND REPAIR WORKS	BERNESLAI HOMES		
	CAD FILE REF	DATE	SCALE
		MAY 12	1:50
SUBJECT	REV	DRAWN	CHECKED
EXISTING REAR AND SIDE ELEVATIONS WITH REPAIR WORKS		JR	
	PROJECT NR	DRAWING NR	
	HSG4258	SL(2)06	

© NPS This drawing may not be reproduced in any form without prior written agreement