
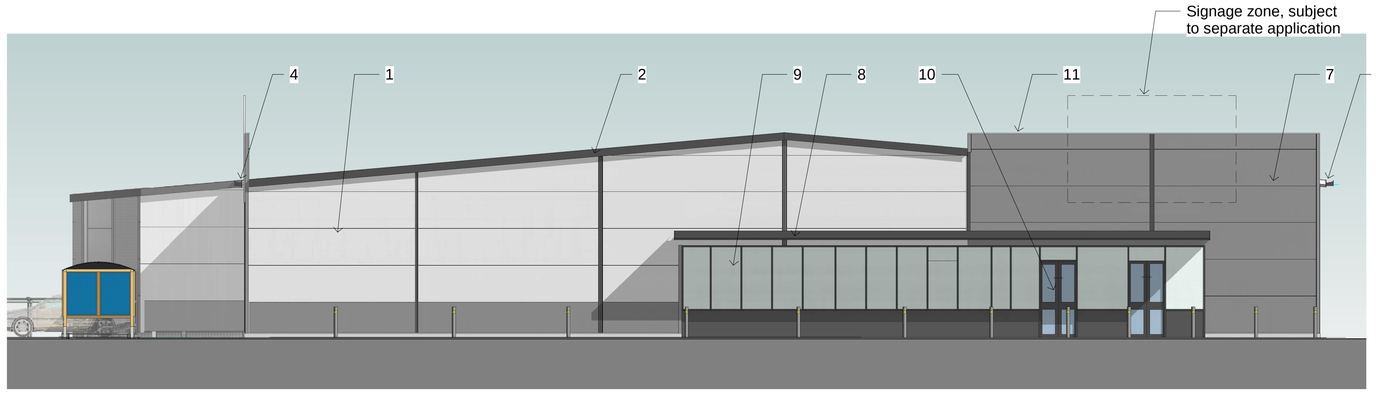



1 -Proposed West Elevation

1 : 100

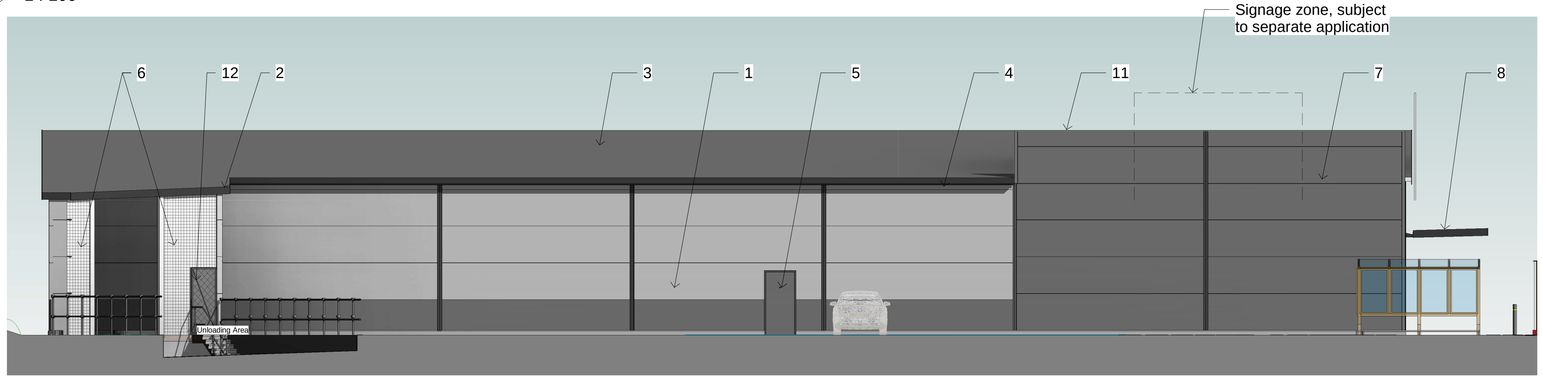


2 -Proposed North Elevation

1 : 100

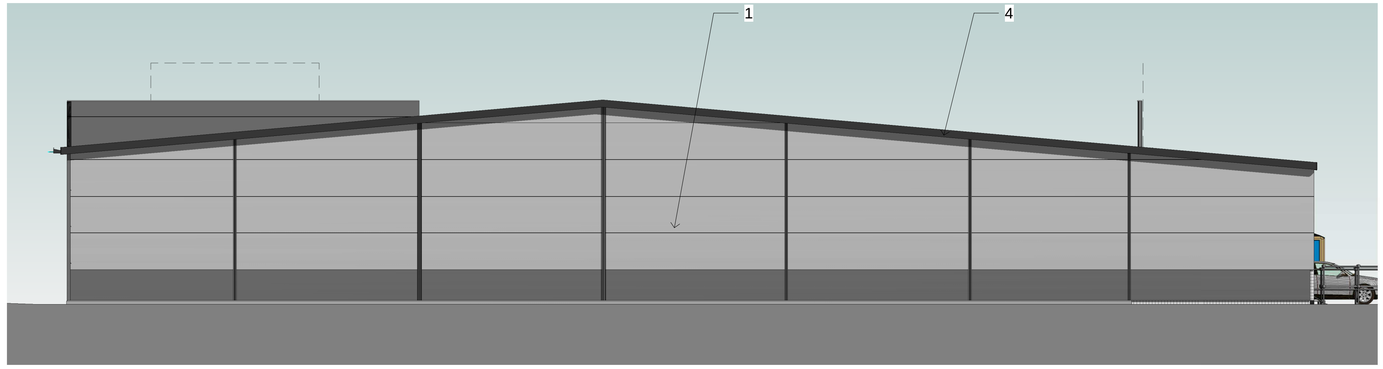

3 -Proposed Elevation East

1 : 100

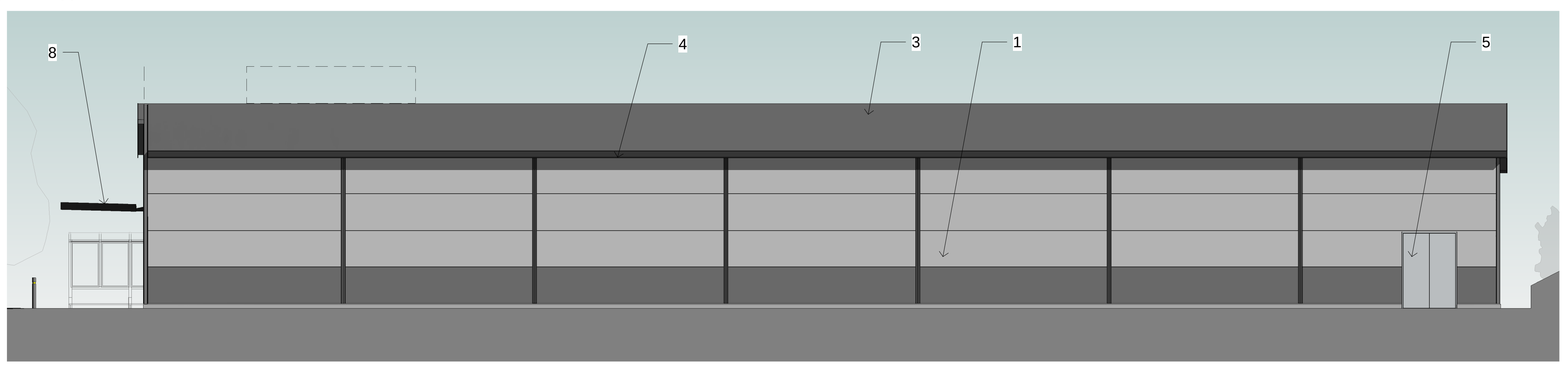

4 -Proposed South Elevation

1 : 100

Materials

1 = Insulated metal composite cladding panels, re-finished
2 = Pre-finished metal fascia and edge flashing
3 = Single ply membrane roofing system
4 = Aluminium gravity guttering system with aluminium rain water down pipes
5 = Solid metal escape / staff access doors
6 = Polycarbonate translucent profiled sheeting system, fixed to steelwork
7 = Insulated metal composite cladding panels, re-finished to form feature corner. Colour to be determined and subject to material sample.
8 = Profiled metal sheeting, pre-finished, fixed to structural steelwork to form canopy
9 = Shopfront glazing system with aluminium framework, double glazed.
10 = Glazed shopfront access / egress doors, aluminium framed
11 = Pre-finished Aluminum capping flashing to parapet wall
12 = Mesh door to access unloading area

Architects are to be notified of any discrepancies.
Contractors must check all dimensions on site.
This drawing is subject to copyright laws and is for use on this project only.
This drawing is to be used solely for the information as titled only.
For other information refer to the latest revision of any cross referenced drawings.
To be read in conjunction with relevant design standards/protocols

Rev	Date	Description	Drn	Ckd
A	17/11/17	Materials updated	JML	MA
#	15/11/17	First issue	JML	MA

Status: Planning

Client: TESCO

Project name: 2071 Barnsley

Project address: Wombwell Lane
Barnsley S70 3NS

Drawing Title: Proposed Elevations

Job No:	Drg No:	Revision:
17-6201	P08	A
Date:	**Scale:**	**Sheet size:**
Oct 17	1 : 100	A1

S+SA ARCHITECTS
CRAVEN LODGE, VICTORIA AVENUE,
HARROGATE, N.YORKSHIRE, HG1 5PX
WWW.SSA-ARCHITECTS.CO.UK
T: 01423 856999