


All dimensions to be checked on site.
All demolitions to be confirmed by a structural engineer prior to any work being carried out..
Plans and Elevations are indicative only. Full building survey required for all heights etc.

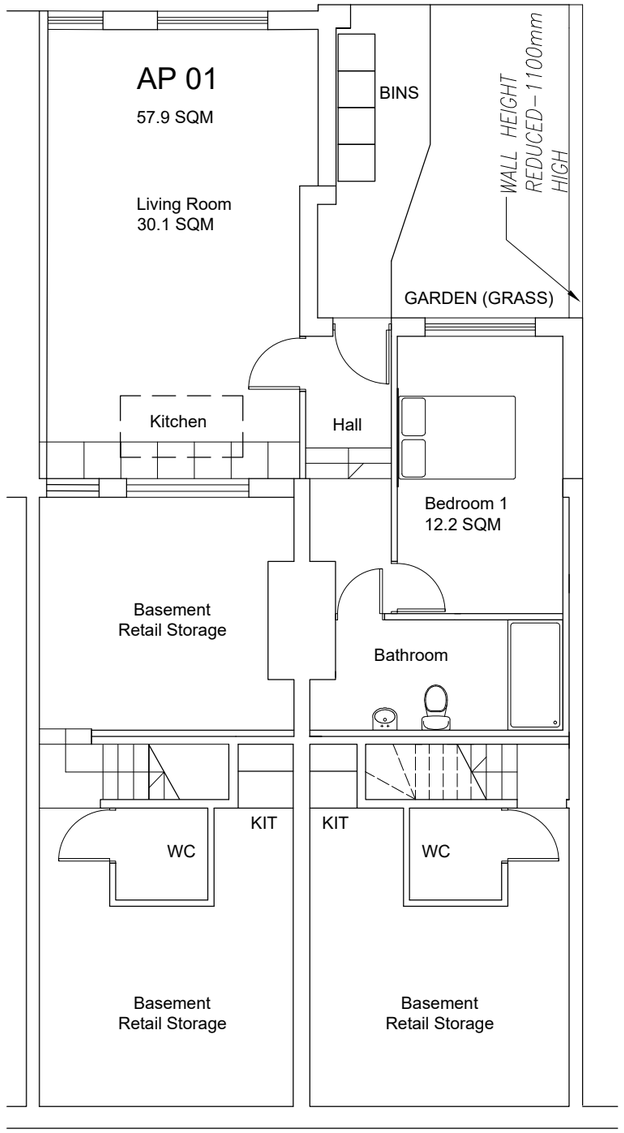

BASEMENT FLOOR PLAN
SCALE 1:100@A3

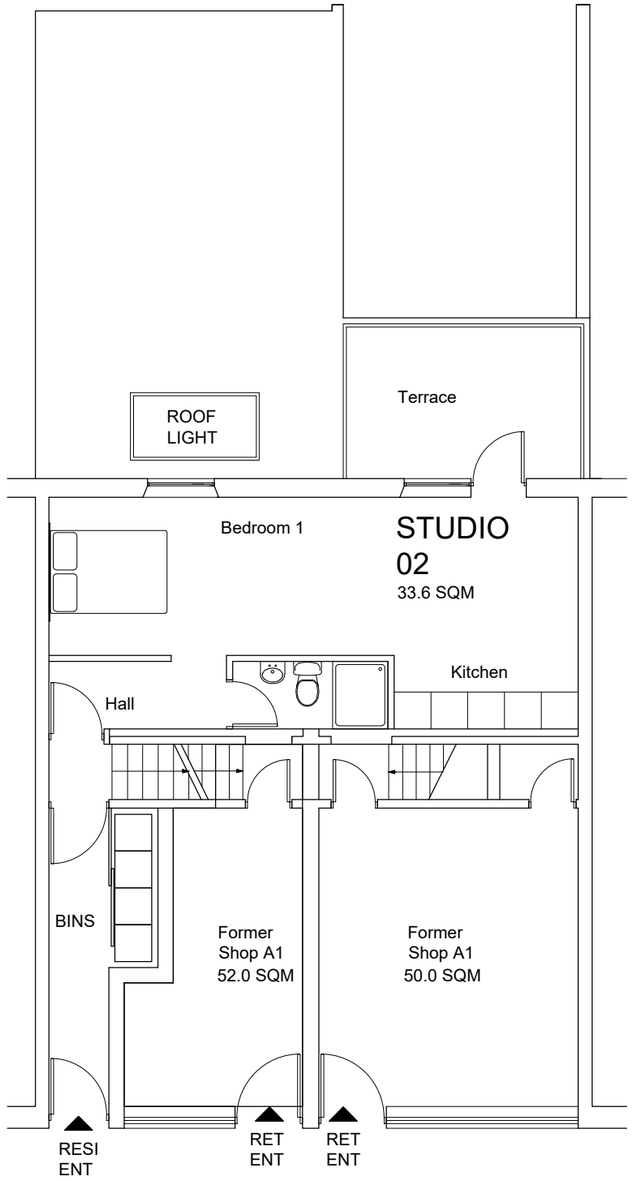

GROUND FLOOR PLAN
SCALE 1:100@A3

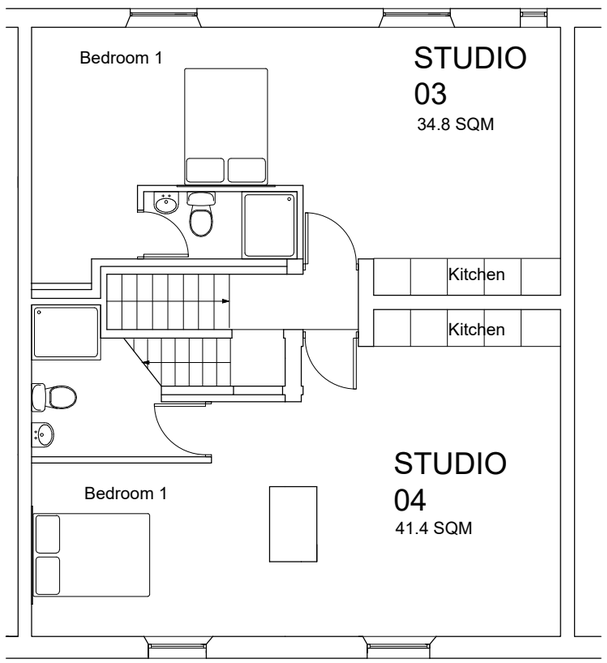

FIRST FLOOR PLAN
SCALE 1:100@A3

Revision	-	date drawn	04/02/2022
Comments	FIRST ISSUE		
Revision	A	date drawn	30/03/2022
Comments	PLANNING OFFICER COMMENTS INCLUDED. GROUND FLOOR REDUCED, FIRST FLOOR NOW STUDIOS.		
Revision	B	date drawn	01/04/2022
Comments	BIN STORE RELOCATED TO GROUND FLOOR.		

Drawn By AMA
Drawn By AMA
Drawn By AMA

SPACE studio
18 Mylor Road
Sheffield
S11 7PF
RIBA Chartered Practice
Telephone +44 (0) 114 263 1762

client **BYLBYL HAJDARMATAJ**

project **56-58 DONCASTER ROAD**
BATNSLEY, S70 1TL

title **PROPOSED PLANS**
SHEET 1 OF 2

drawing no **A21-191/05** revision **B**

scale **1:100@A3** date drawn **04/02/2022**