




REAR ELEVATION
VIEW A-A
Existing

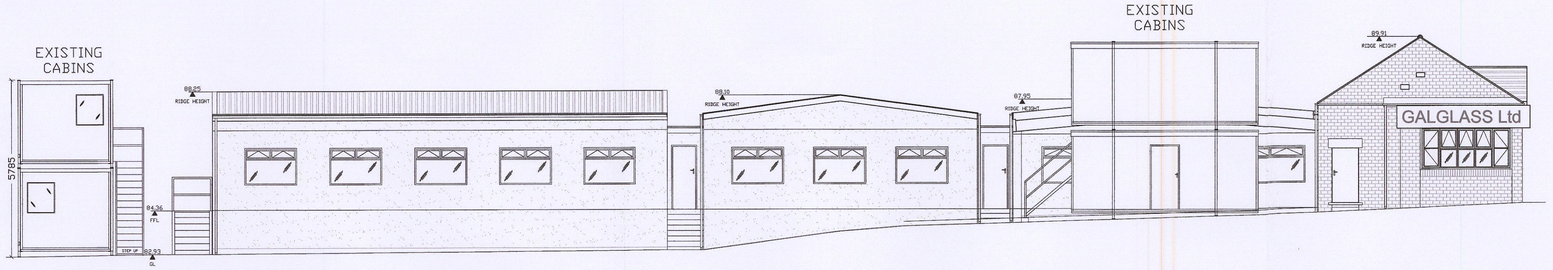


LH SIDE
ELEVATION
Existing

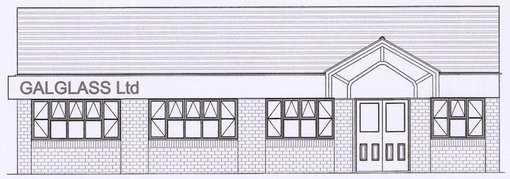

FRONT
ELEVATION
Existing

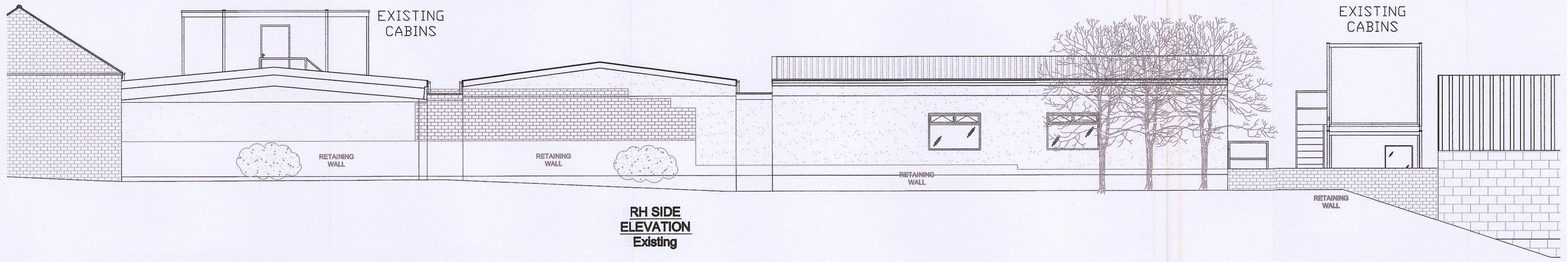

RH SIDE
ELEVATION
Existing

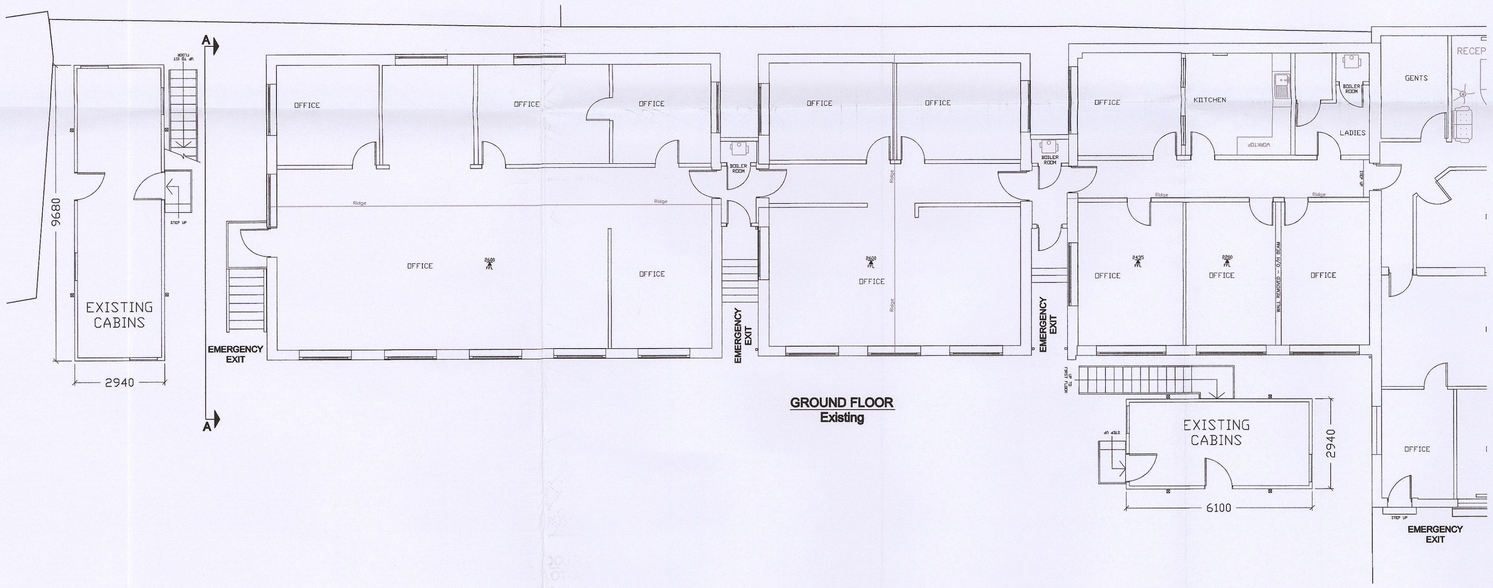

GROUND FLOOR
Existing

SITE LOCATION
PHOTO VIEW
(Scale 1:1250)



View A



View B



View C



View D



View E



View F



View G

© Copyright CADITAL Ltd This drawing and the copyright, design rights and all other intellectual property rights in it belong to CADITAL No licence or assignment of any such rights is granted hereunder. This drawing is not to be copied or divulged to a third party without written permission.

Drawings and Information

Standard cabin construction.

Existing Modular Buildings

BMBC
CORPORATE MAIL ROOM
28 NOV 2013
Received by:
ORIGINAL COPY

REV. NO.	REVISIONS	DRN. DATE
.	.	.

CLIENT

Galglass Ltd

JOB DESCRIPTION

OFFICE ACCOMODATION / WELFARE MODULAR BUILDINGS. (RETROSPECTIVE PLANNING)

SURVEYOR:

DAVE MOTHERSHAW

TITLE:

SITE PLAN & ELEVATIONS OF EXISTING MODULAR BUILDINGS..
(EXISTING)

CADITAL Ltd
FACILITY MANAGEMENT SERVICES
LANGTHWAITE HOUSE
LANGTHWAITE BUSINESS PARK
SOUTH KIRKBY, PONTEFRACT
WEST YORKSHIRE
WF9 3AE
TELEPHONE: (01977) 646869
MOBILE: 0777 6122 078
EMAIL: dave@cadital.co.uk / info@cadital.co.uk
WWW: cadital.co.uk

AREA: WOMBWELL	SCALE: 1:100
DRN.& DATE: DM 03/NOVEMBER/2013	
CHKD: .	SIZE A1
DRG. No. GAL/03/03/01/80	REV: .

ALL DIMENSIONS ARE IN MILLIMETERS | DO NOT SCALE THIS DRAWING | REPORT ERRORS TO DRAWING OFFICE

© THIS DRAWING MAY NOT BE COPIED OR DISCLOSED TO A THIRD PARTY WITHOUT THE COMPANY'S WRITTEN PERMISSION

HP-455CA A1