




South Elevation 1:50

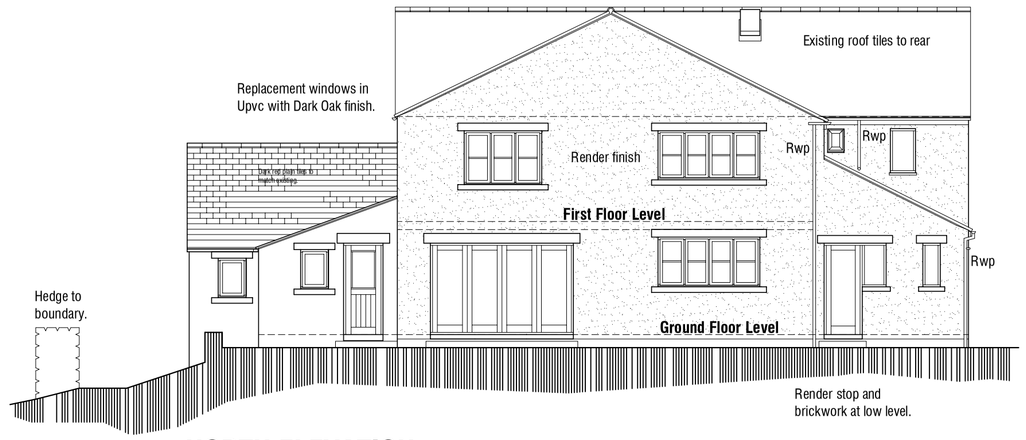

NORTH ELEVATION 1:100

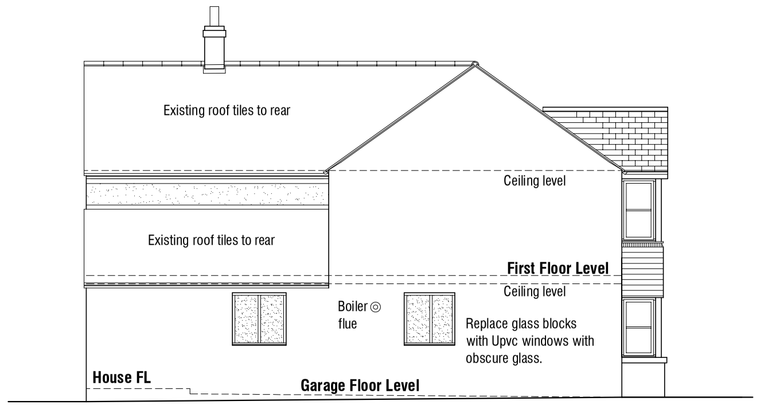

WEST ELEVATION 1:100

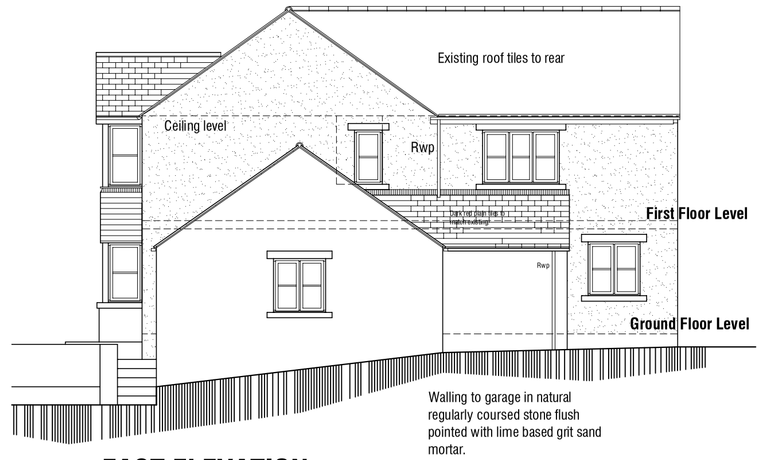

EAST ELEVATION 1:100

Alterations and Extensions
Penard
Chapel Lane
Penistone
Sheffield

PROPOSALS

PLAN AND ELEVATIONS

mboothdesign
architectural design and building consultants
Fairfield House
Berneslai Close Barnsley
S70 2FL
T: 01226 286256
M: 07881898300
E: mboothdesign@btconnect.com

Scale	As Shown @ A1	Drawn	MJB
Date	APRIL 2019	Ref.	18.30
Dwg No.	P01	Rev.	C


0cm 2cm 4cm 6cm

Copyright mboothdesign. All dimensions in millimeters unless otherwise stated. Dimensions for setting out in existing buildings are to be checked and verified on site.

Rev A 01.05.2019 - Amended as discussed with client.
Rev B 06.05.2019 - Update window specification for planning application.
Rev C 29.05.2019 - Add West Elevation.



FIRST FLOOR PLAN 1:50

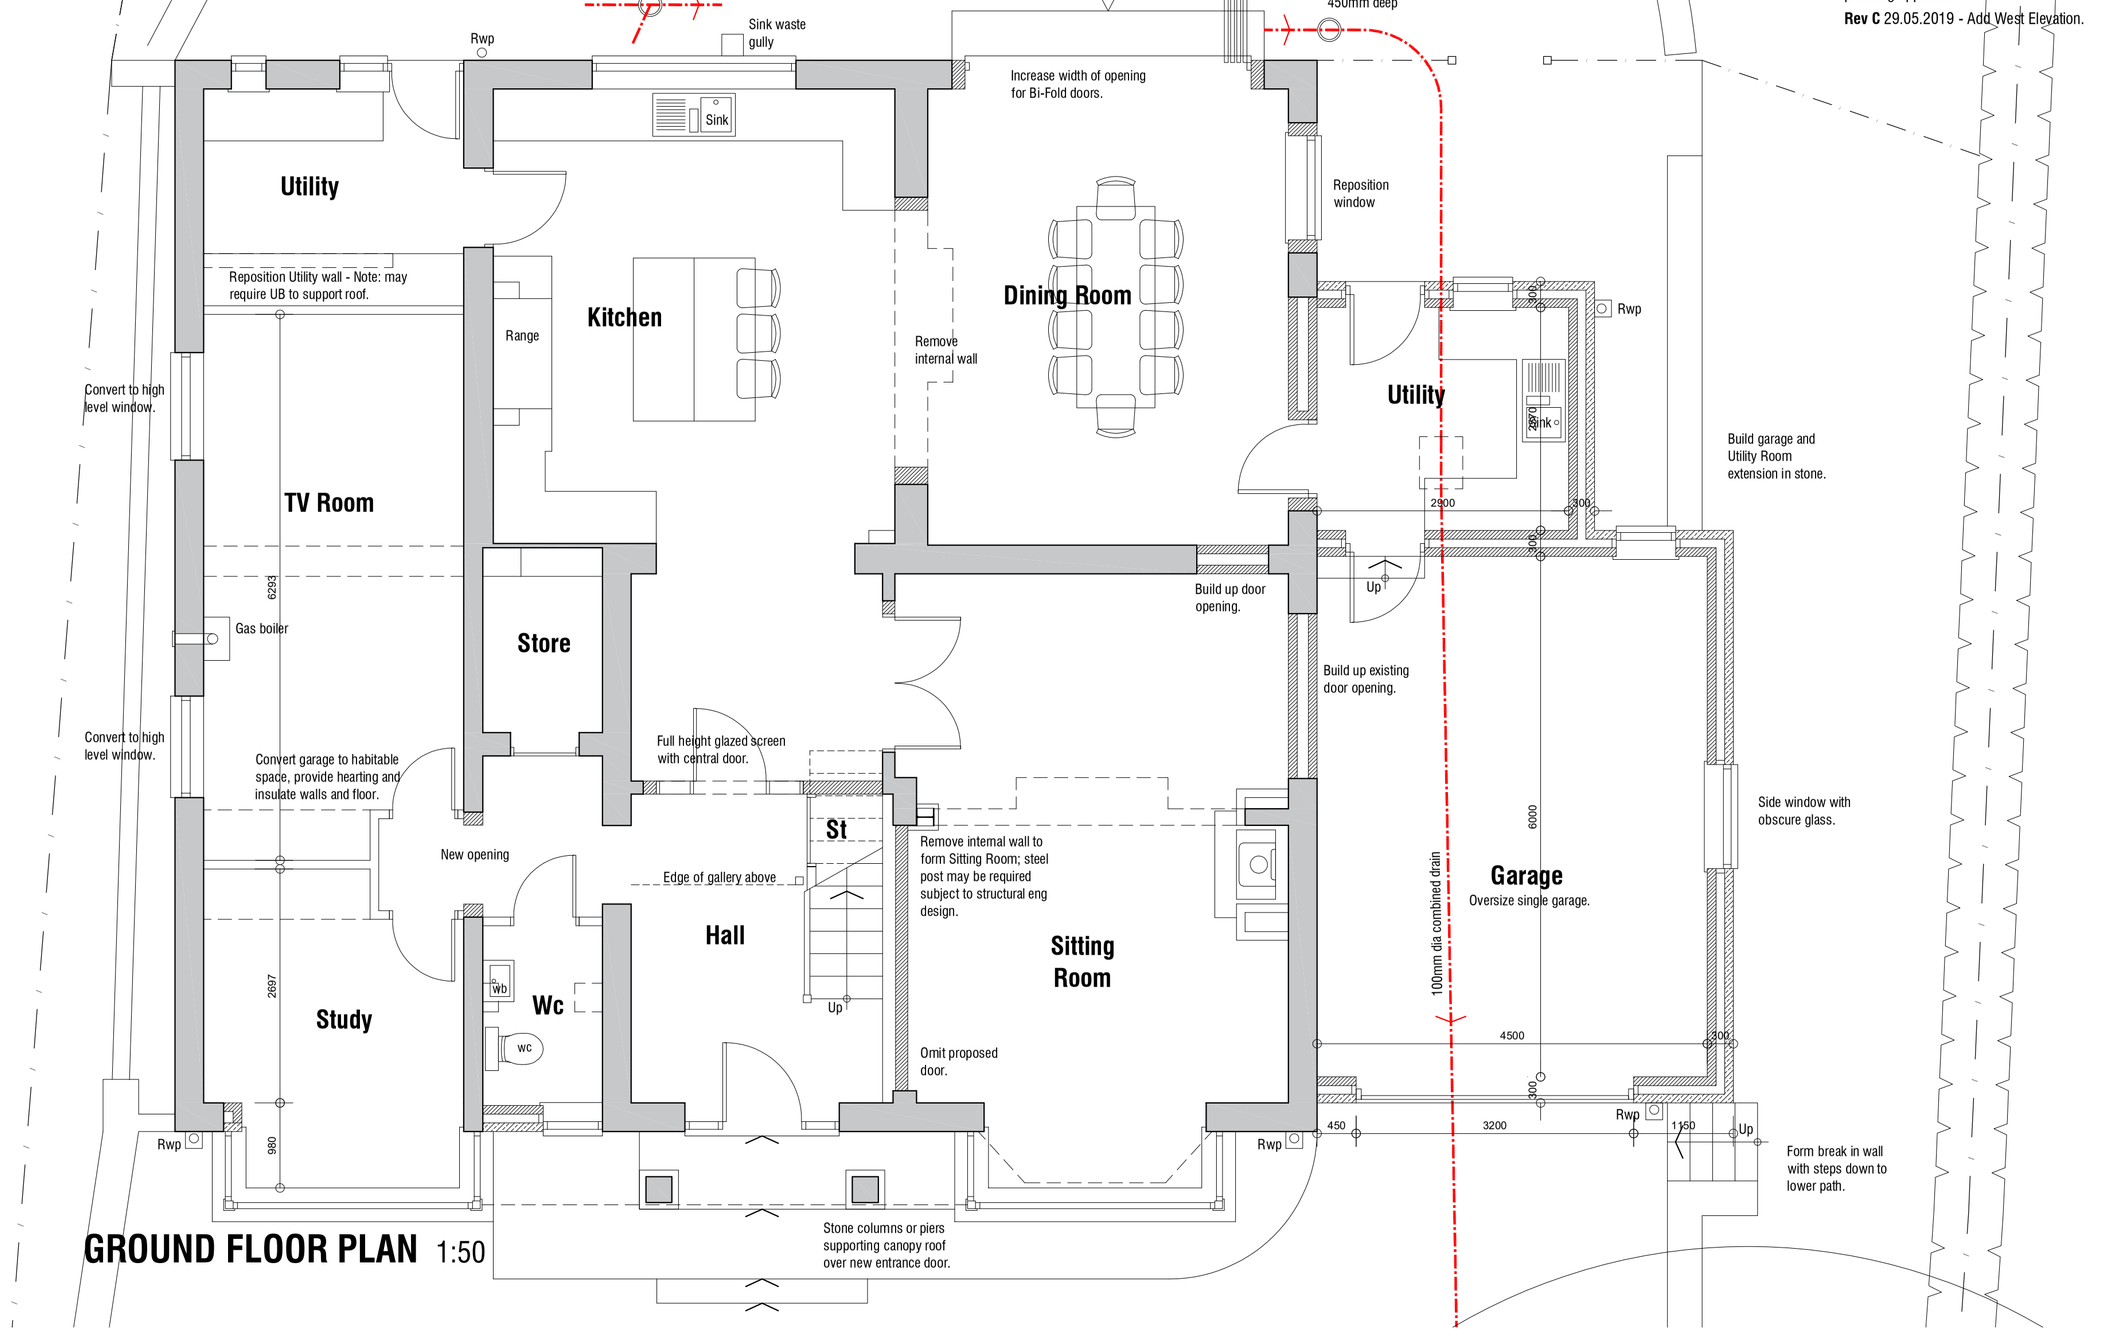

GROUND FLOOR PLAN 1:50