
Peter Thompson M.C.I.A.T.

Architectural Design Consultant Ltd.
Tel & Fax: 01226 201391
Mobile: 07973 251730
e-mail: peter-thompson@hotmail.co.uk

PROPOSED 6No APARTMENTS
STATION RD/BLOOMHOUSE LANE
DARTON
Site Plan 1:500 Rev D

Linwood
Barnsley Road
Dodworth
Barnsley S75 3JR

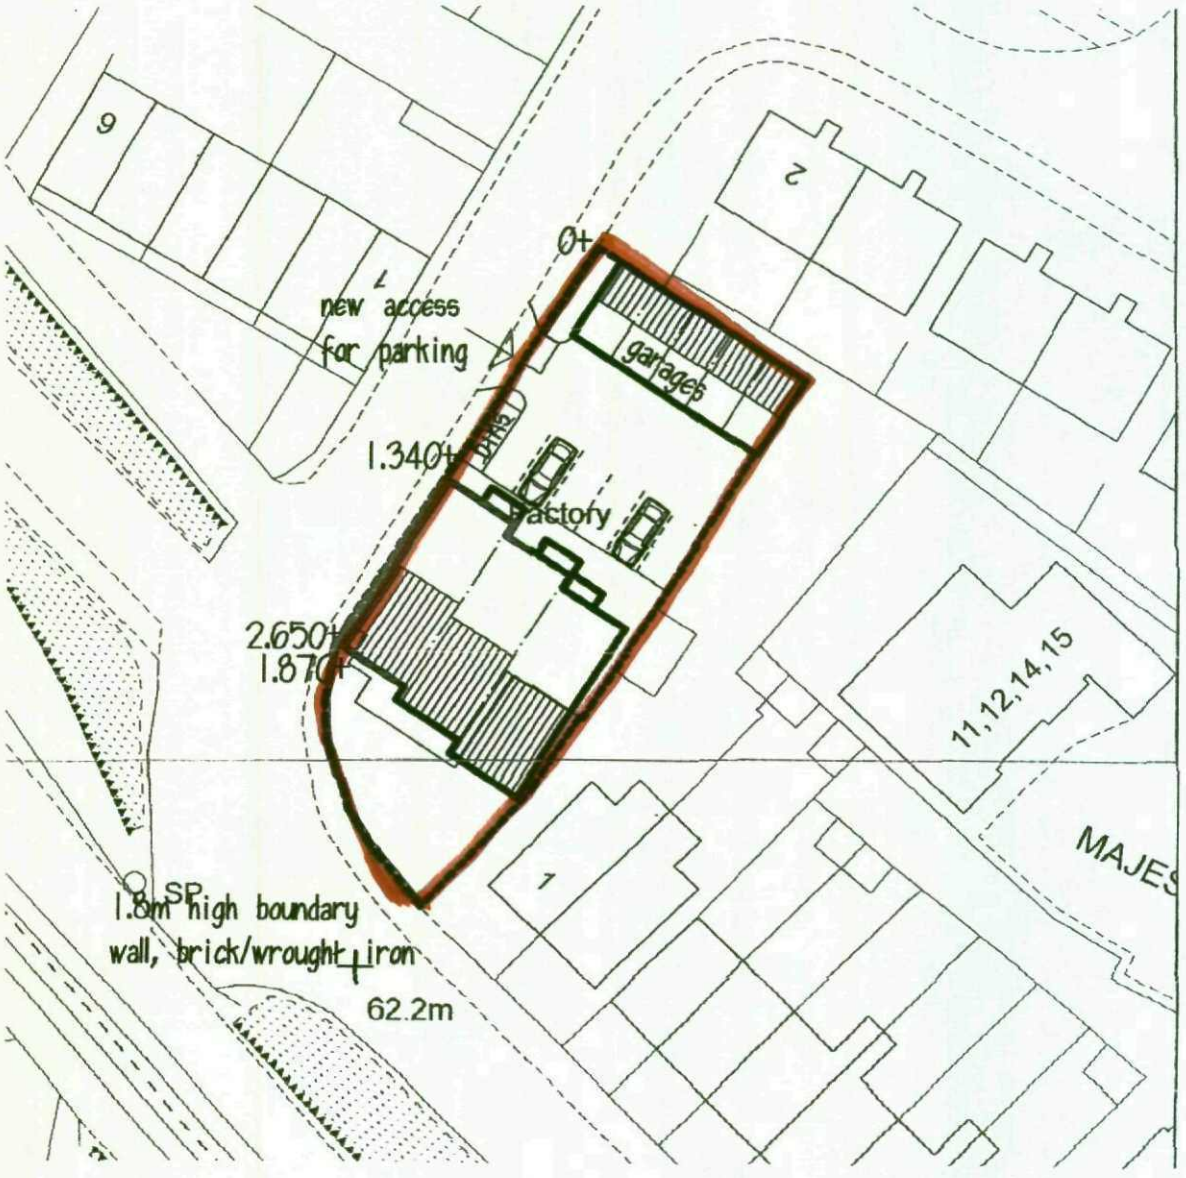

TITLE NUMBER

SYK492373


N

SOUTH YORKSHIRE : BARNSLEY

ORDNANCE SURVEY MAP REFERENCE: SE3110SW

SCALE 1:1250

©CROWN COPYRIGHT. Produced by HMLR. Further reproduction in whole or in part is prohibited without the prior written permission of Ordnance Survey. Licence Number GD 272728.

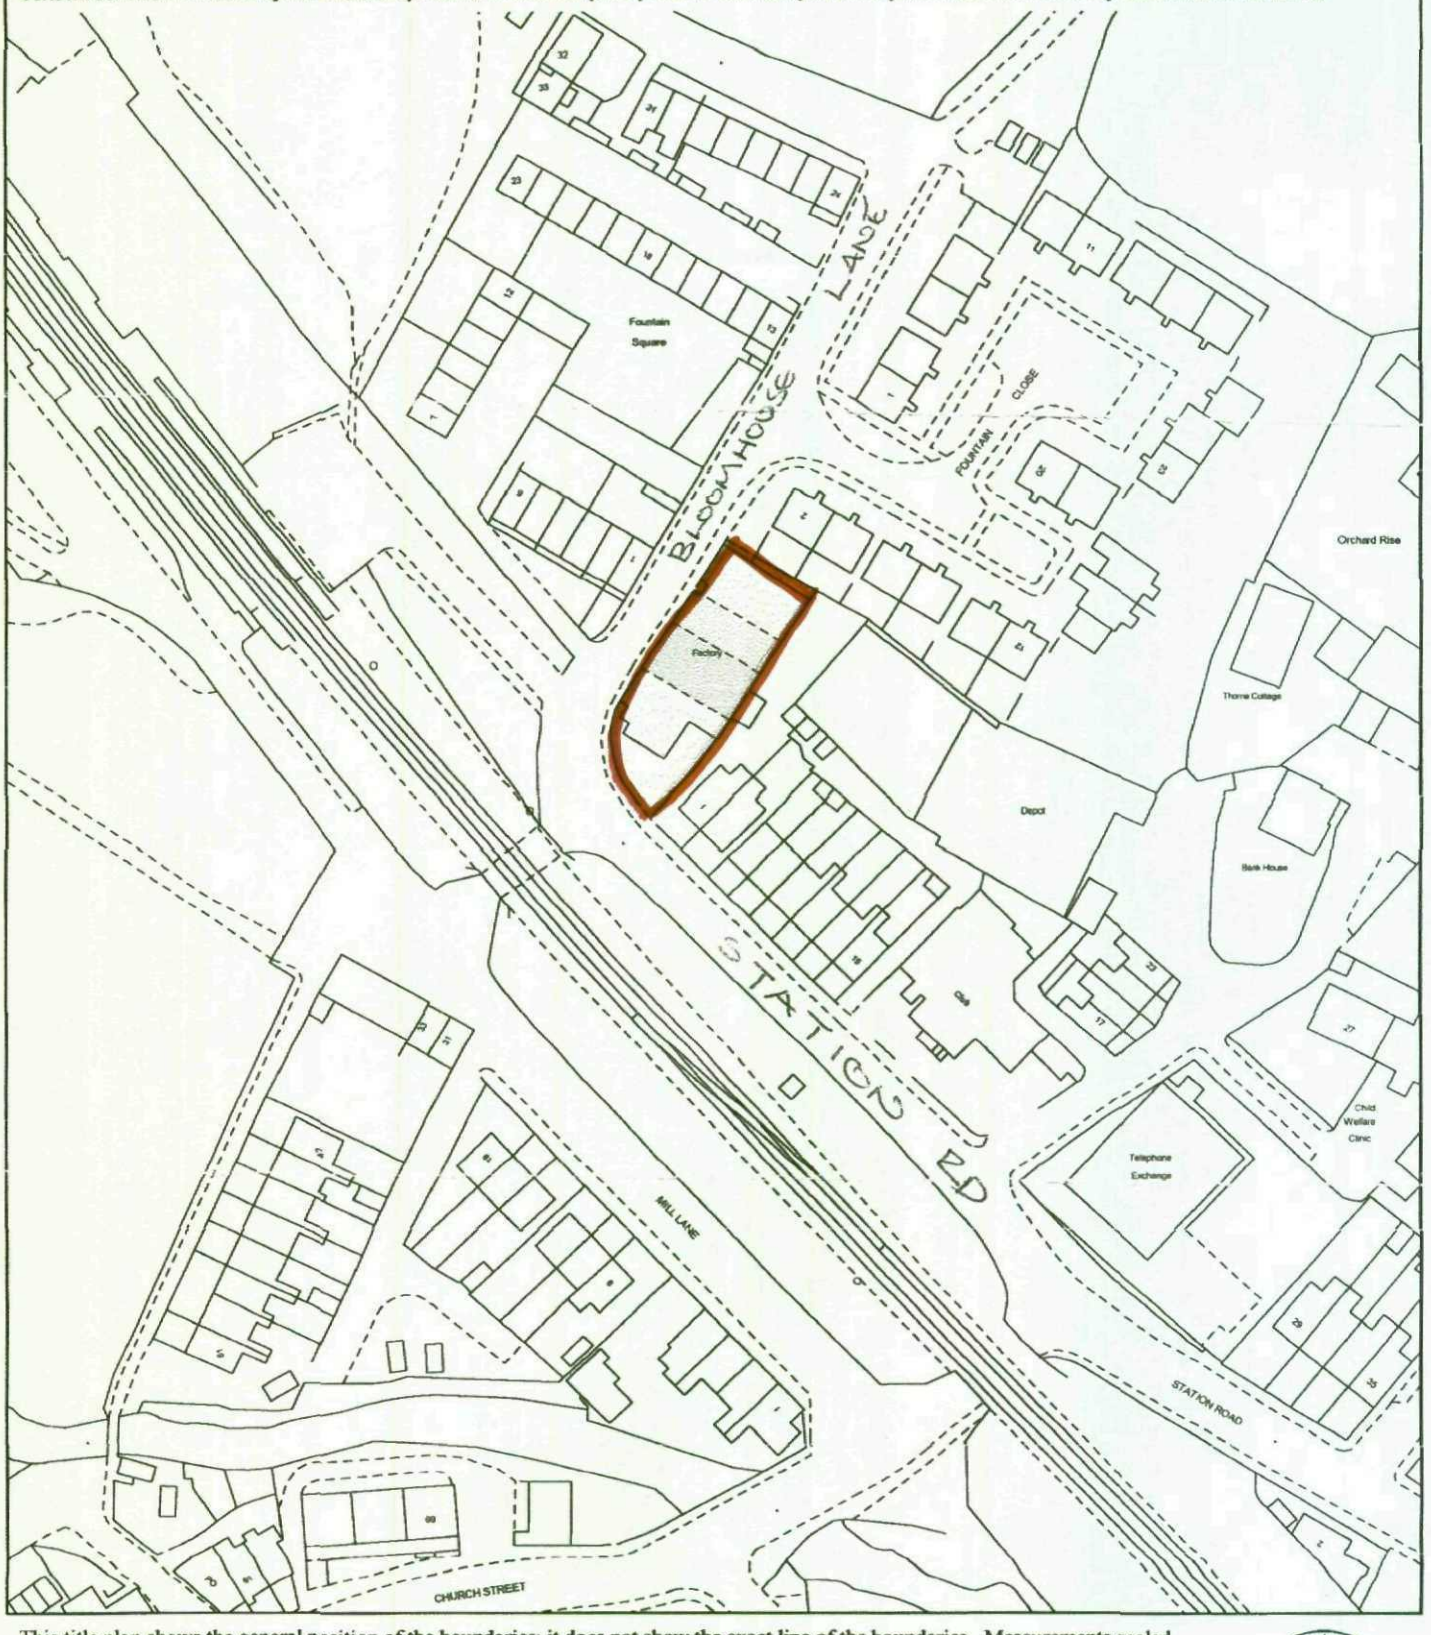

This title plan shows the general position of the boundaries: it does not show the exact line of the boundaries. Measurements scaled from this plan may not match measurements between the same points on the ground. For more information see Land Registry Public Guide 7 - *Title Plans*.

This official copy shows the state of the title plan on **20 December 2004** at **11:44:21**. It may be subject to distortions in scale. Under s.67 of the Land Registration Act 2002, this copy is admissable in evidence to the same extent as the original.

Issued on 20 December 2004.

This title is dealt with by the **Nottingham (East) District Land Registry.**

H.M. LAND REGISTRY LM 12/2004