C78232

BARNSLEY
Metropolitan Borough Council

Planning and Transportation Service
Assistant Director: Stephen Moralee BA (Hons) MBA
Development Control Section
PO Box 604, Barnsley, S70 9FE
Tel: (01226) 770770 Fax: (01226) 772591 E-mail: developmentcontrol@barnsley.gov.uk
The website address for all Council services is www.barnsley.gov.uk

Date: 11 July 2008 Enquiries to: Marcus Langley Dial Direct (01226) 772686

Dear Sirs

DESCRIPTION: Construction of a dropped kerb to a classified road.
LOCATION: 525 Rotherham Road, Smithies, Barnsley
APPLICATION NO: 2008/1103/INVALID

Thank you for your planning application in respect of the above. Unfortunately, your application is invalid and cannot be processed because:-

3 copies of a 1:1250 or 1:2500 LOCATION PLAN are required. Please indicate the application site edged in red.
3 copies of a site plan showing exact position of access and driveway.

Please attach these documents to this letter and return to the above address as soon as possible, to enable us to process your application. If you require assistance or have any queries please telephone the officer named above.

NB: If you are sending an additional fee only please attach to this letter and return, do not send cheques without a covering letter, remembering to quote the relevant application number.

Yours faithfully

Stephen Moralee

Stephen Moralee
Assistant Director, Planning and Transportation


CHIEF EXECUTIVE'S DEPT
CIVIC HALL
RECEIVED
05 AUG 2008
fwd

Mrs Denise Needham
525 Rotherham Road
Smithies
Barnsley
S71 1XB

Please address all correspondence to the Development Control Manager

Awarded for excellence

2008/1103/INCALD.

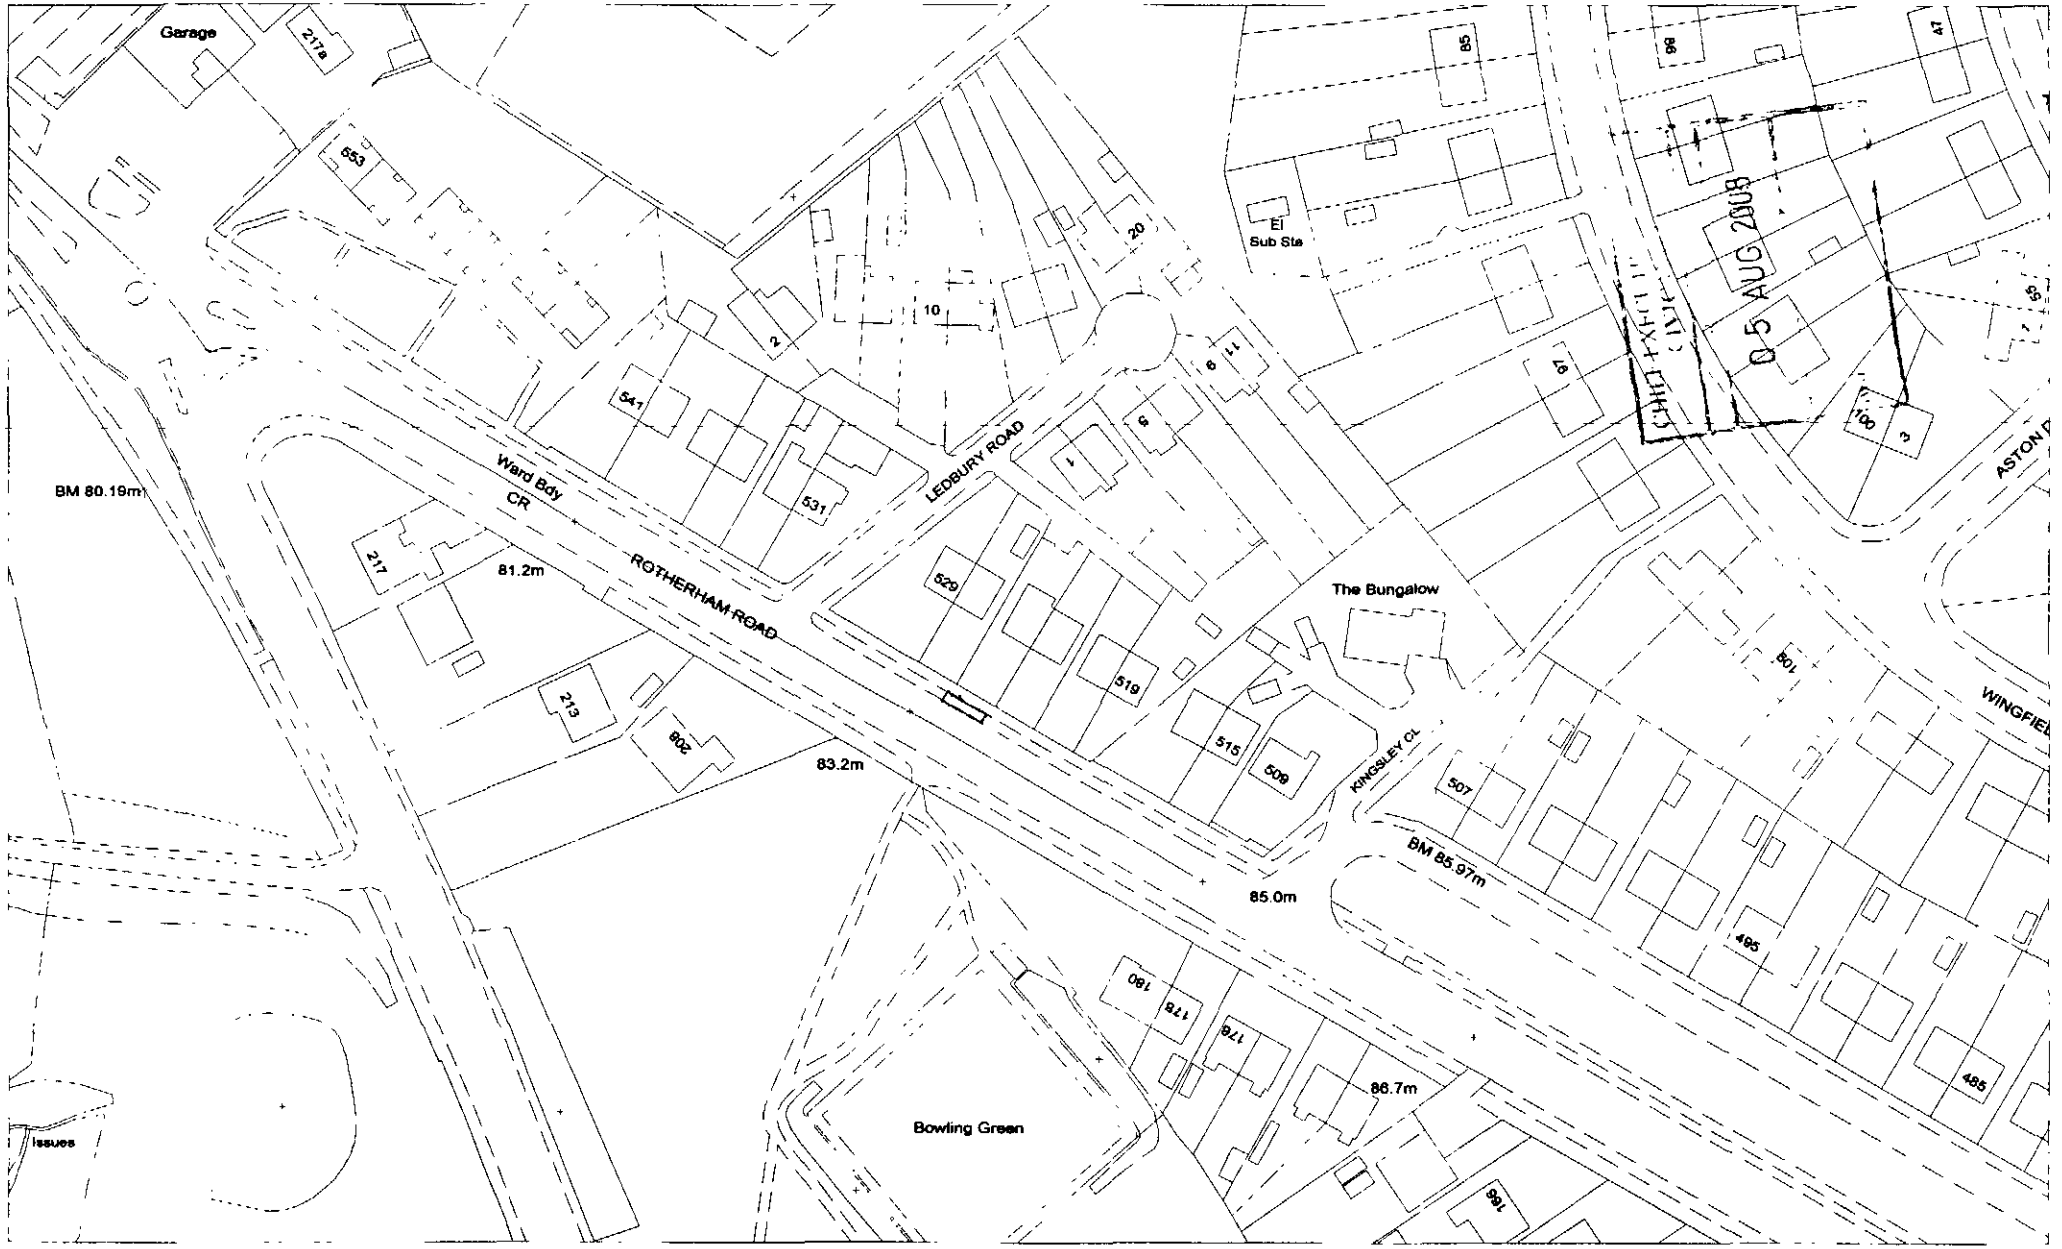

Date Requested : 28/07/2008, 09:36:25

Date Generated : 28/07/2008, 09:36:31

Scale : 1:1250

The position and depth of any YW apparatus shown on this map are approximate only.

(Ody) COPYRIGHT STATEMENTS: Based upon Ordnance Survey map data with the permission of the Controller of Her Majesty's Stationary Office, (c) Crown Copyright. Licence No. WU296561.


Copyright for additional data shown on this map may rest with: ADAS, British Geological Survey, Edinburgh University, English Nature, Environment Agency, Institute of Hydrology, Institute of Terrestrial Ecology, MediaTel, The MET Office, DEFRA, George Philip Ltd., Royal Mail, Cranfield University and Yorkshire Water.

UPN: Undefined

Originator: C NEEDHAM, Distribution Assets : East, 4468

Location Plan of Site
525 Rotherham Rd

2008/1103/INCAL 1D

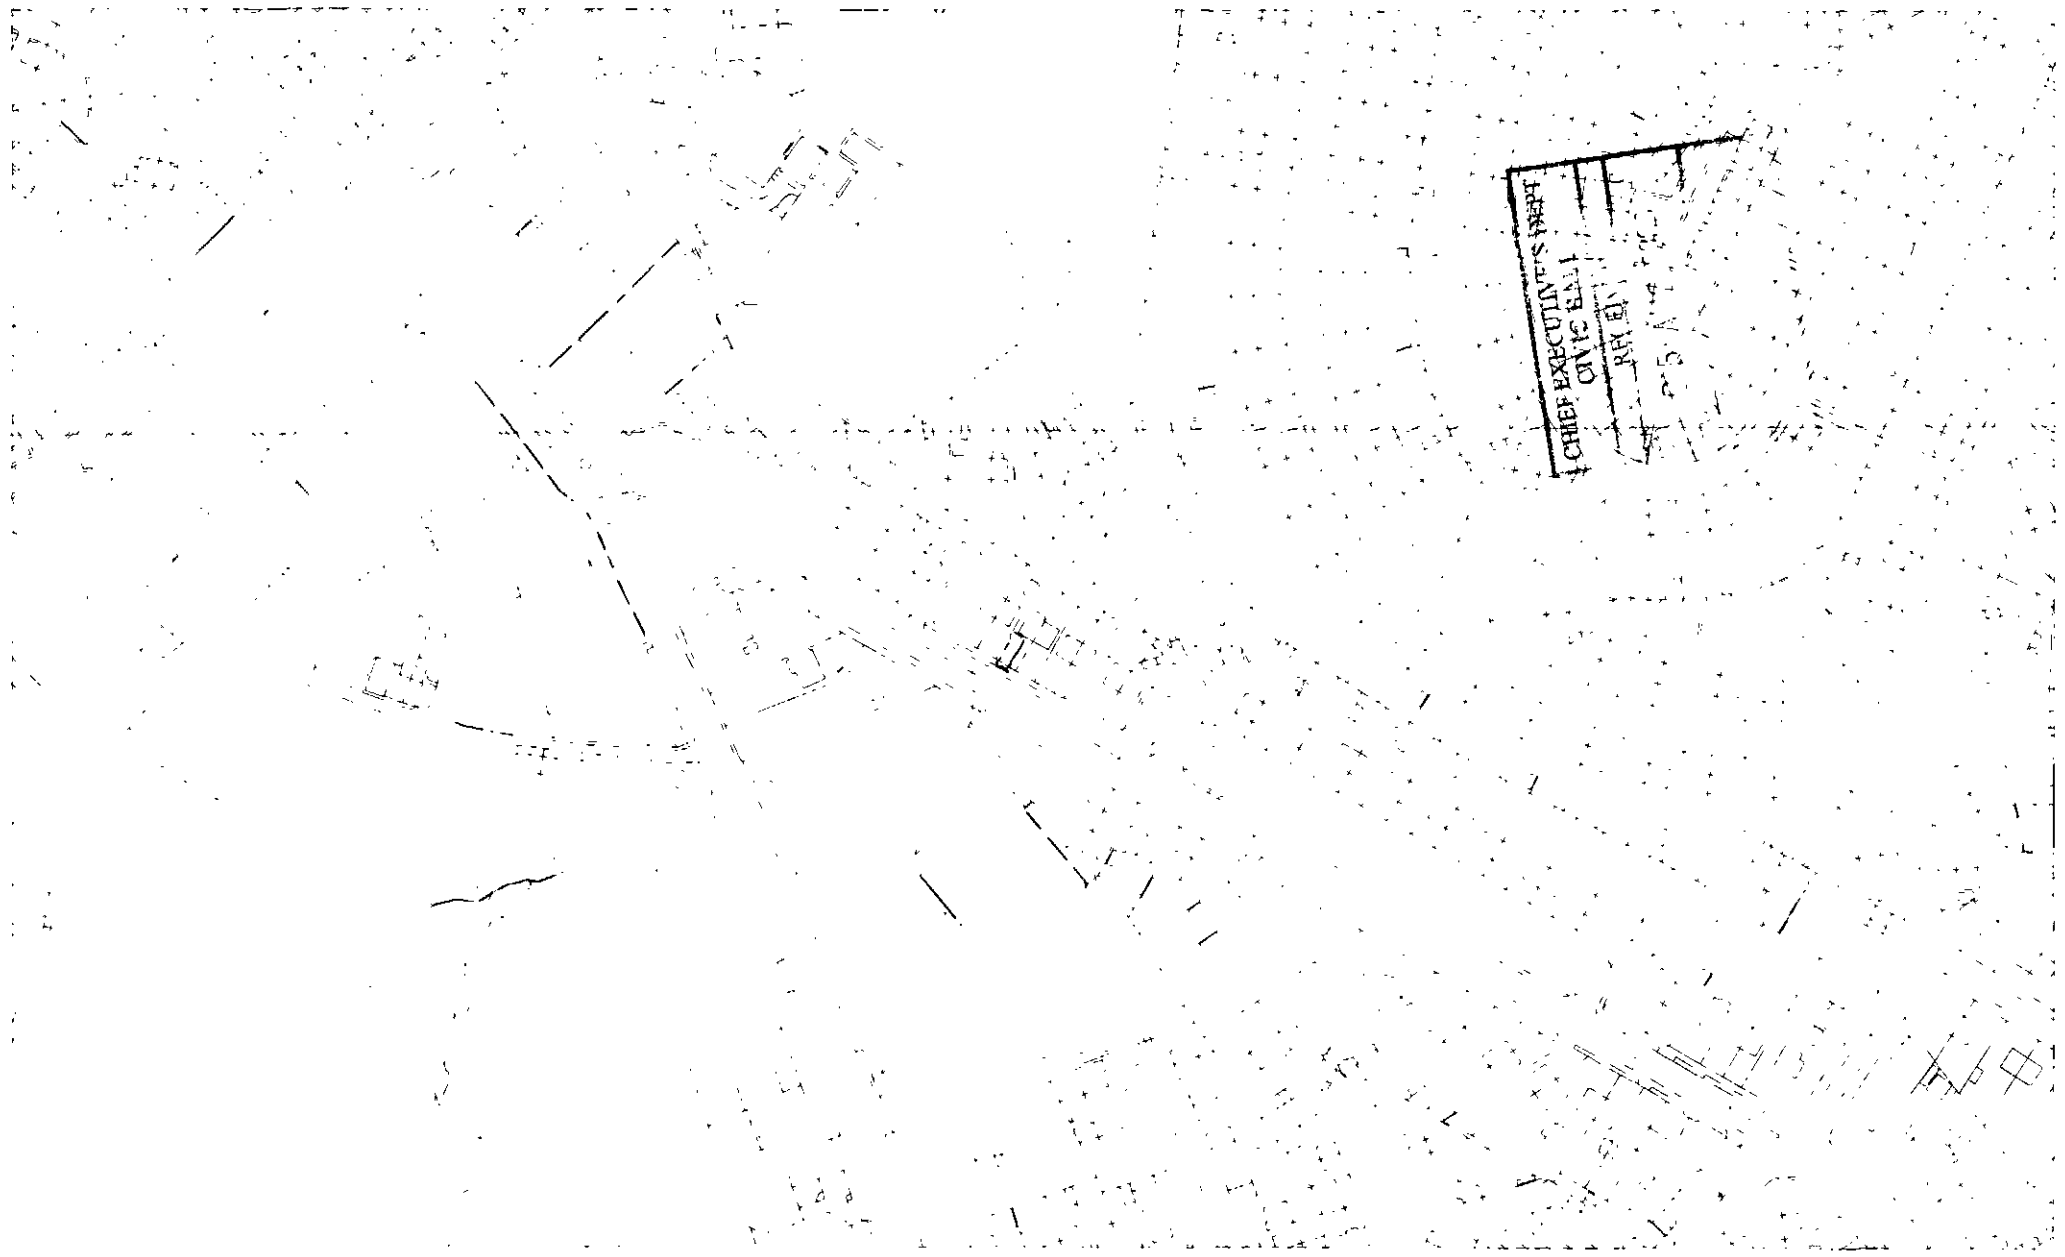

Date Requested : 28/07/2008, 09:36:47

Date Generated 28/07/2008, 09:36:54

Scale - 1:2500

The position and depth of any YW apparatus shown on this map are approximate only

(Ody) COPYRIGHT STATEMENTS: Based upon Ordnance Survey map data with the permission of the Controller of Her Majesty's Stationery Office, (c) Crown Copyright. Licence No. WU298581

Copyright for additional data shown on this map may rest with: ADAS, British Geological Survey, Edinburgh University, English Nature, Environment Agency, Institute of Hydrology, Institute of Terrestrial Ecology, MediaTel, The MET Office, DEFRA, George Philip Ltd., Royal Mail, Cranfield University and Yorkshire Water.

UPN: Undefined

Originator: C NEEDHAM, Distribution Assets : East, 4468

Site Plan of Access & Driveway
525 Rotherham Rd