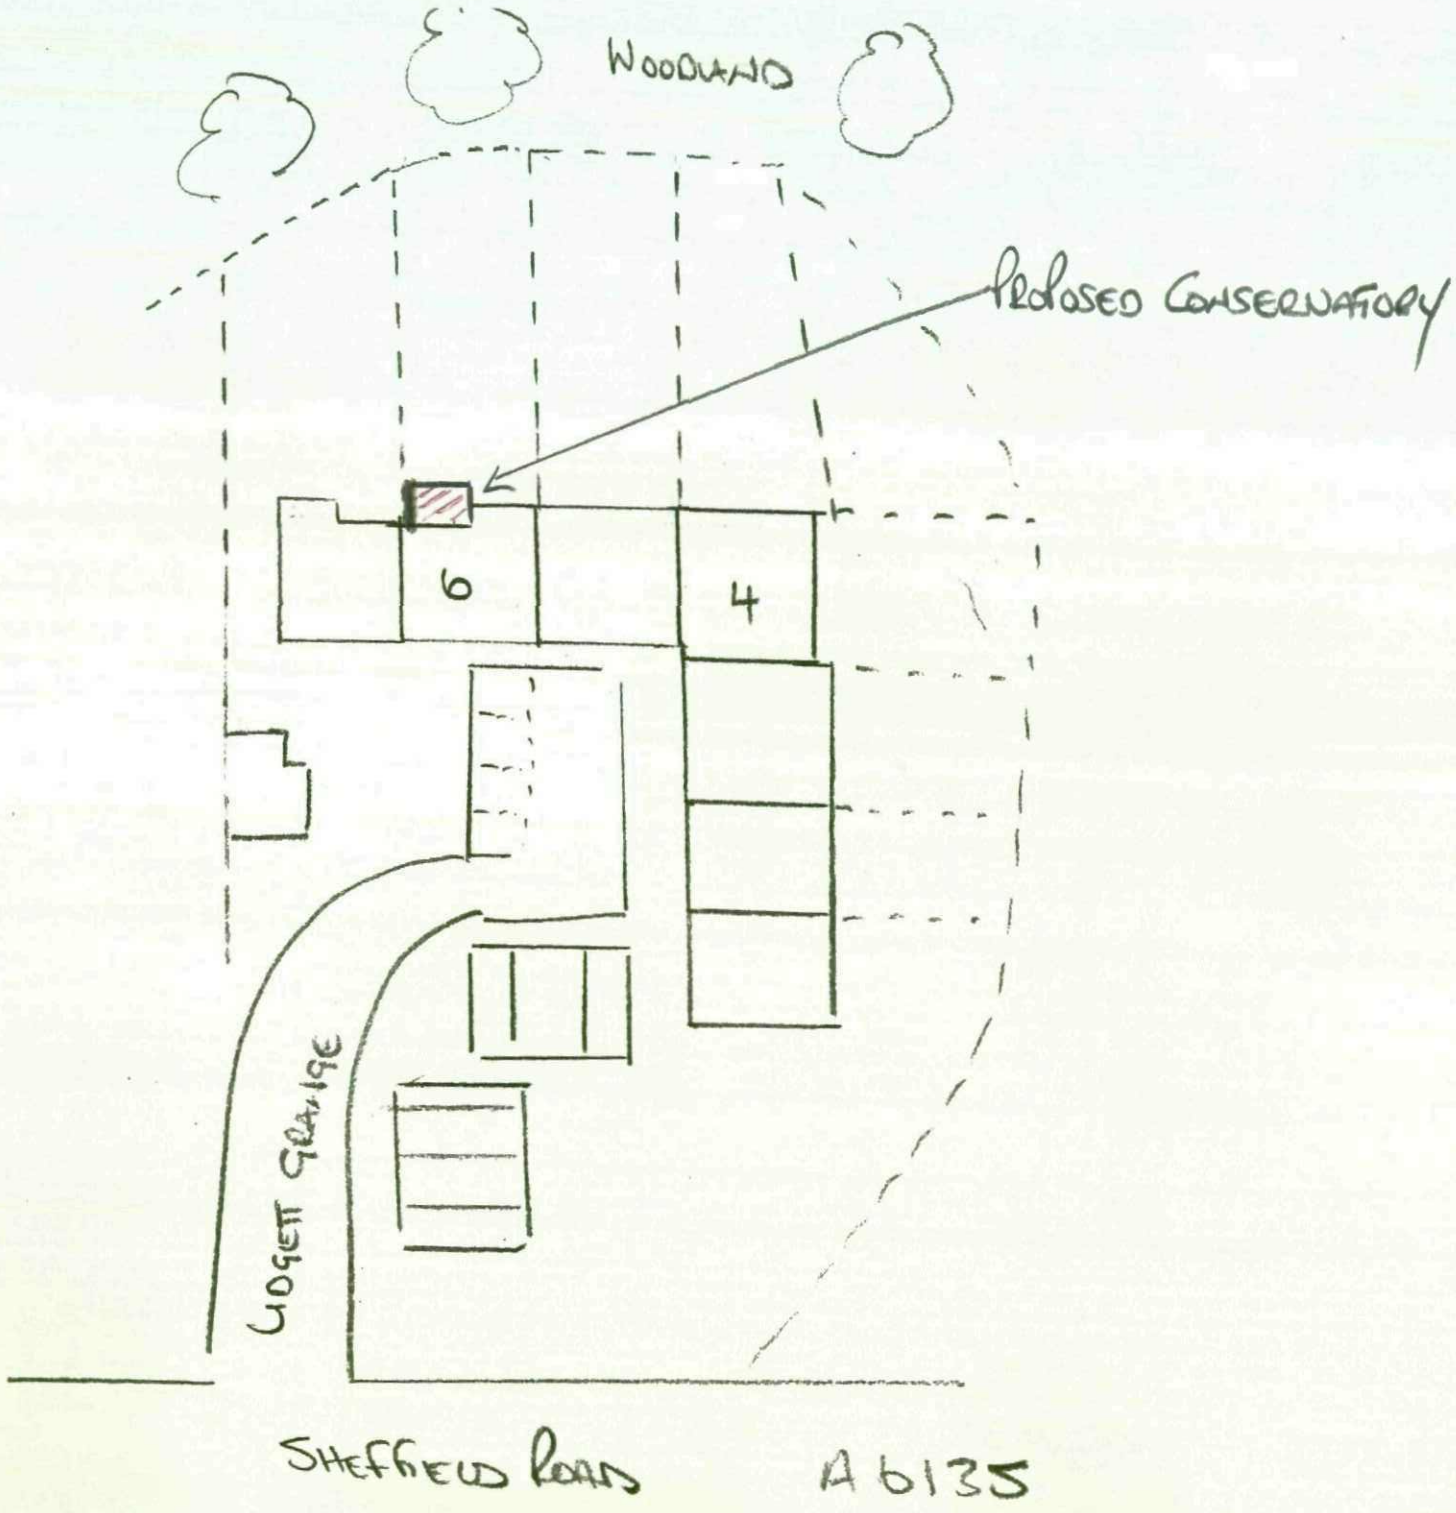



PROPOSED
SITE PLAN

6 LOGETT GRANGE
BARNSLEY
S74 0FD

AGENT
RICHARD SANDERS
30 HAMMOND COURT
NORMANTON
WF6 1PN
01226-758567

SCALE 1:500

13/9/09

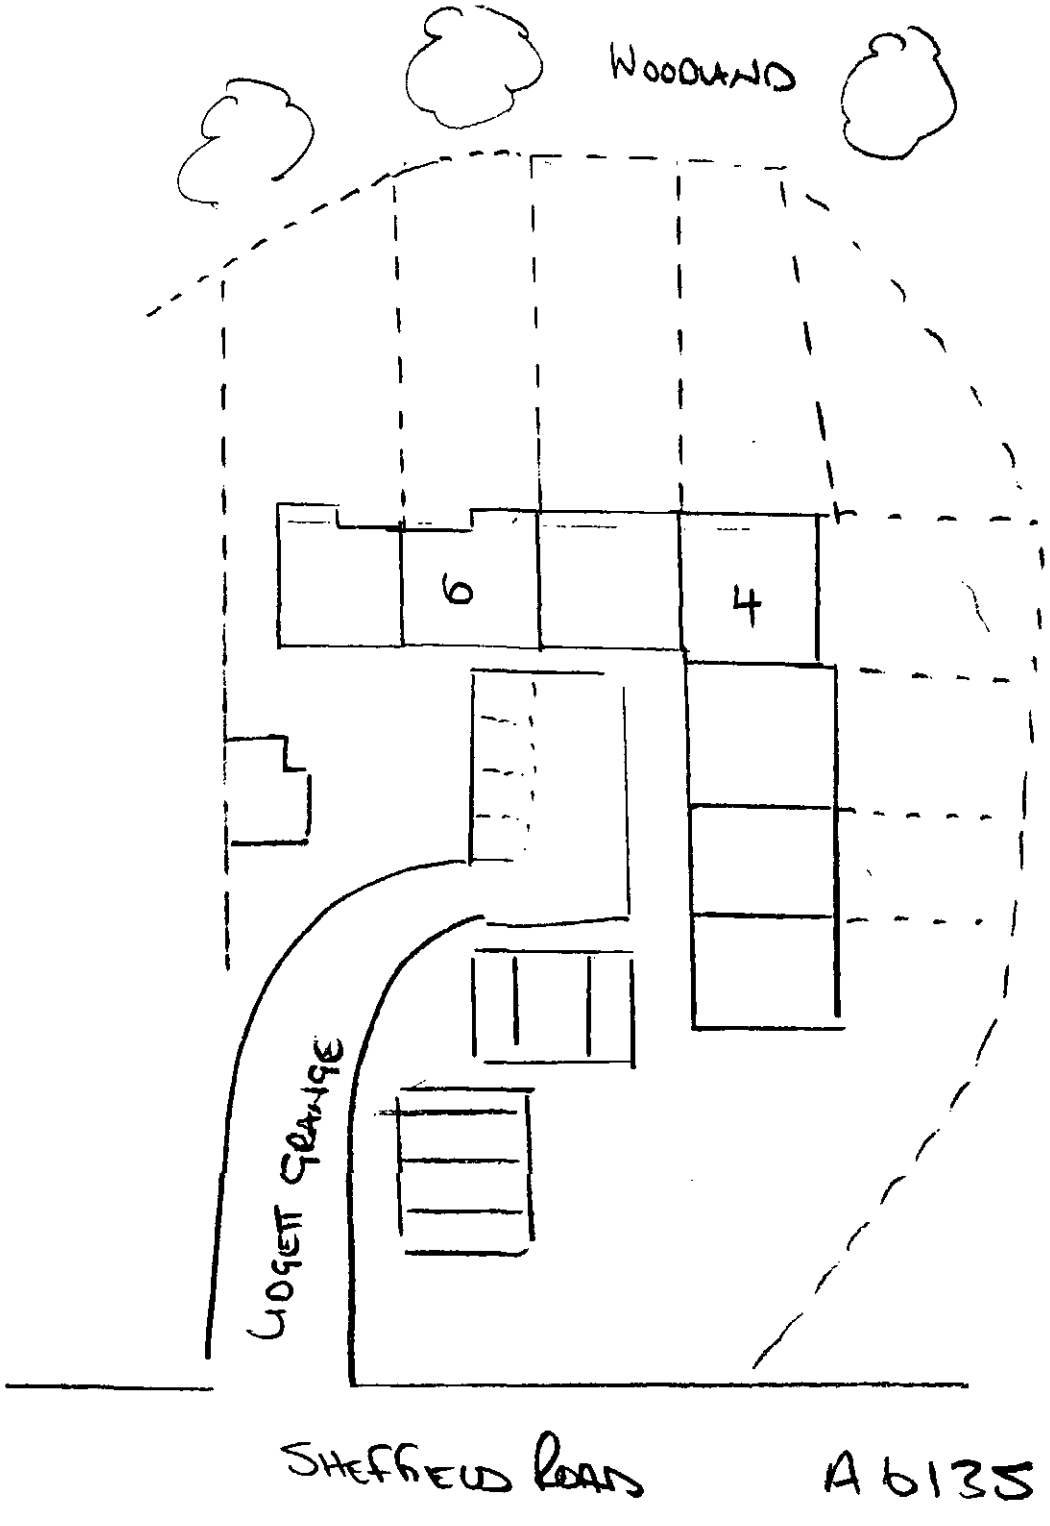

EXISTING
SITE PLAN

6 LOGETT GRANGE
BARNSLEY
S74 0FD

AGENT
RICHARD SANDERS
30 WINDMILL COURT
WOMBWELL
S73 8PN
01226-758567

SCALE 1:500

13/8/09

SIGNED