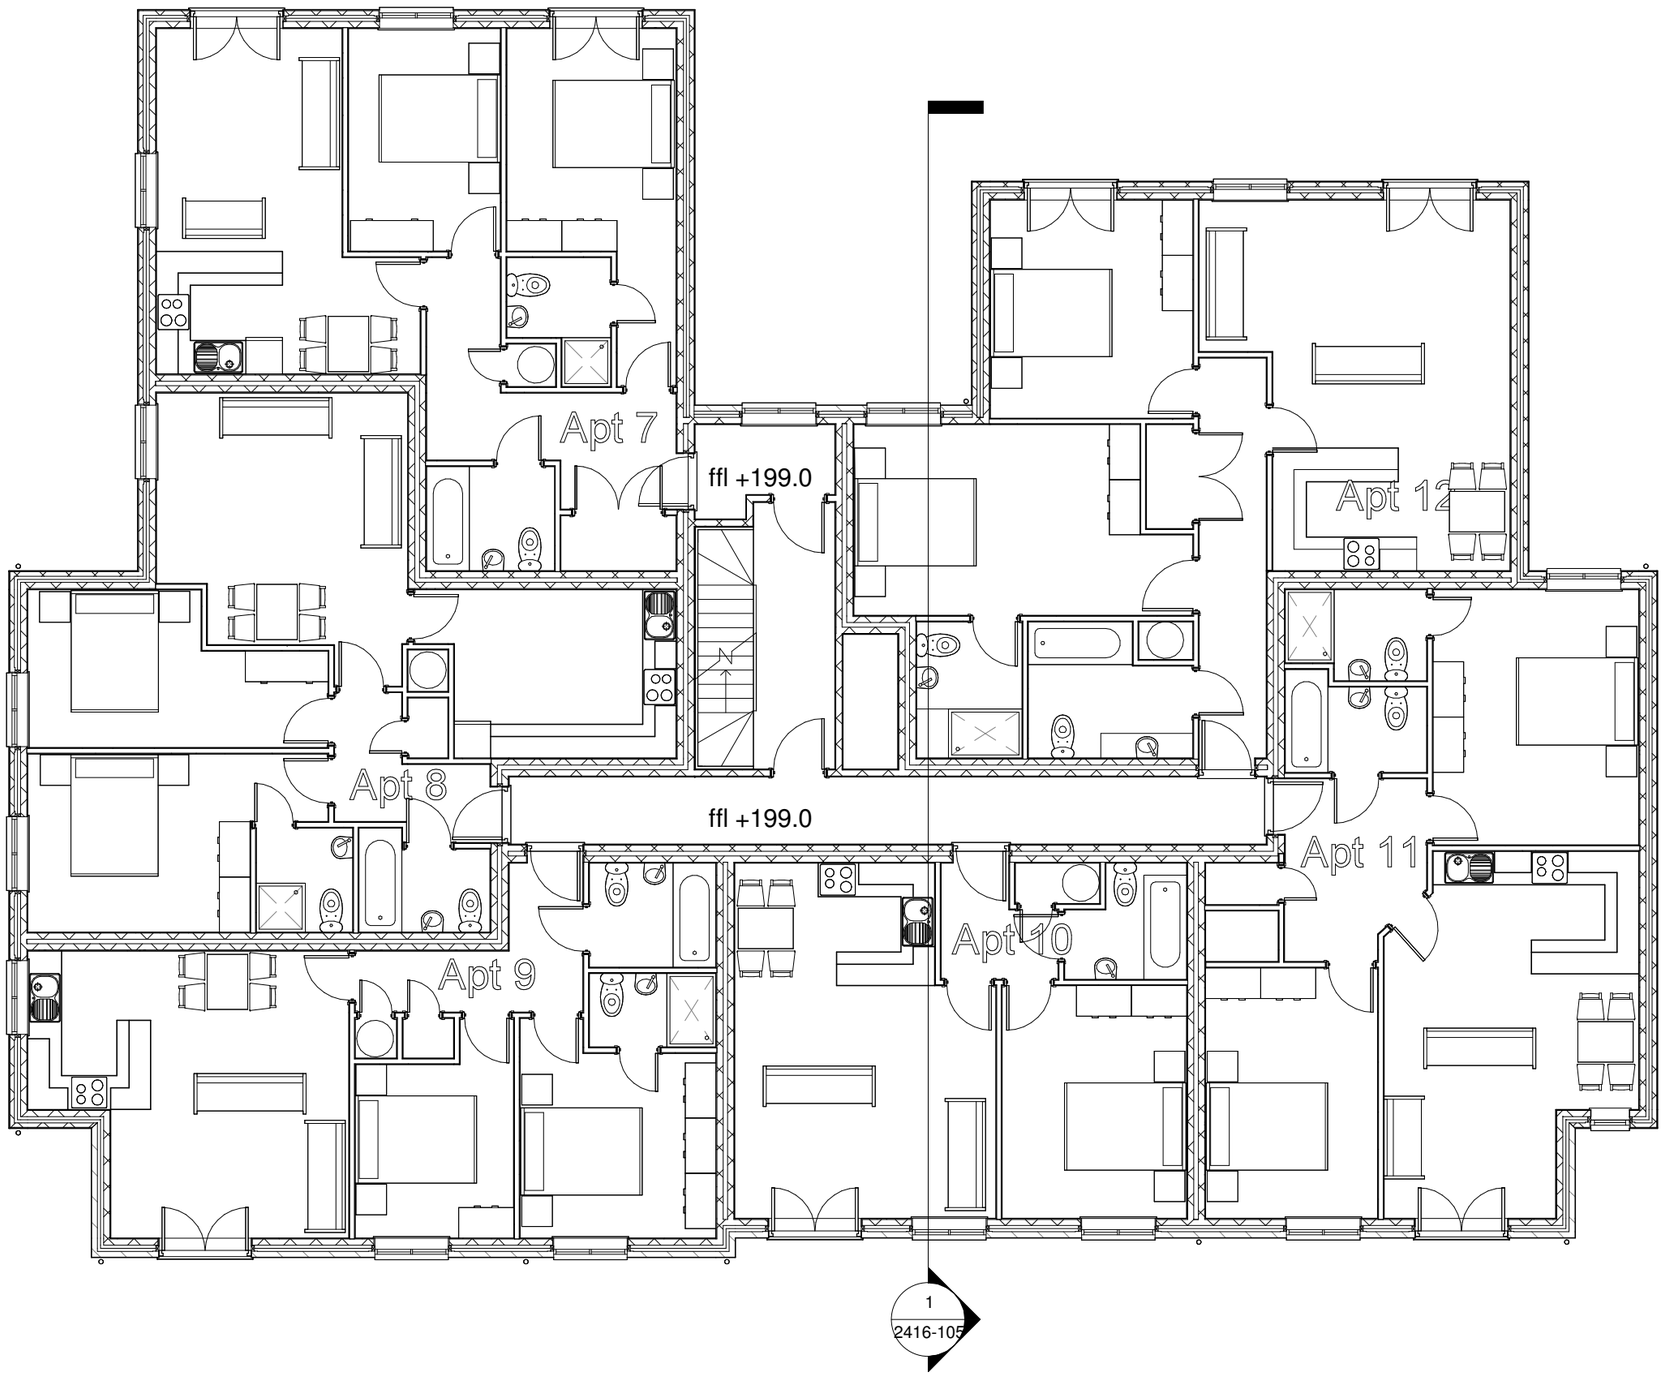


1st

1 : 100

niemen architects

Jones Homes

Huddersfield Rd,
Penistone

First Floor Plan

Project number	2416	2416-102a	
Date	8/4/2011		
Drawn by	OMB		
Checked by	Checker	Scale	1 : 100 Paper A3

10/5/2011 15:23:49