
iDprojects


ELEVATIONS AS PROPOSED

PROPOSED CHANGE OF USE: SPORTS CLUB > RESIDENTIAL
EBENEZER BUILDING, BARNSLEY ROAD, CUDWORTH, S72 8UU
DWG No. 641–A04 rev––
SCALE 1:100@A3 SEPTEMBER 2022

REV	DATE	ITEM	AUTH

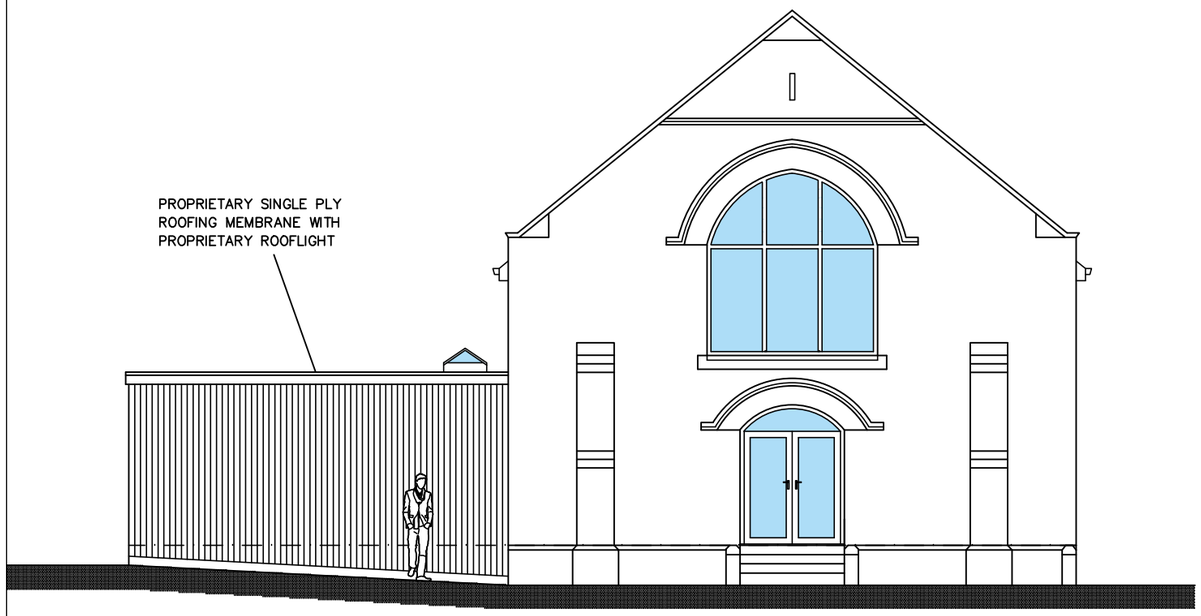


SOUTH EAST ELEVATION

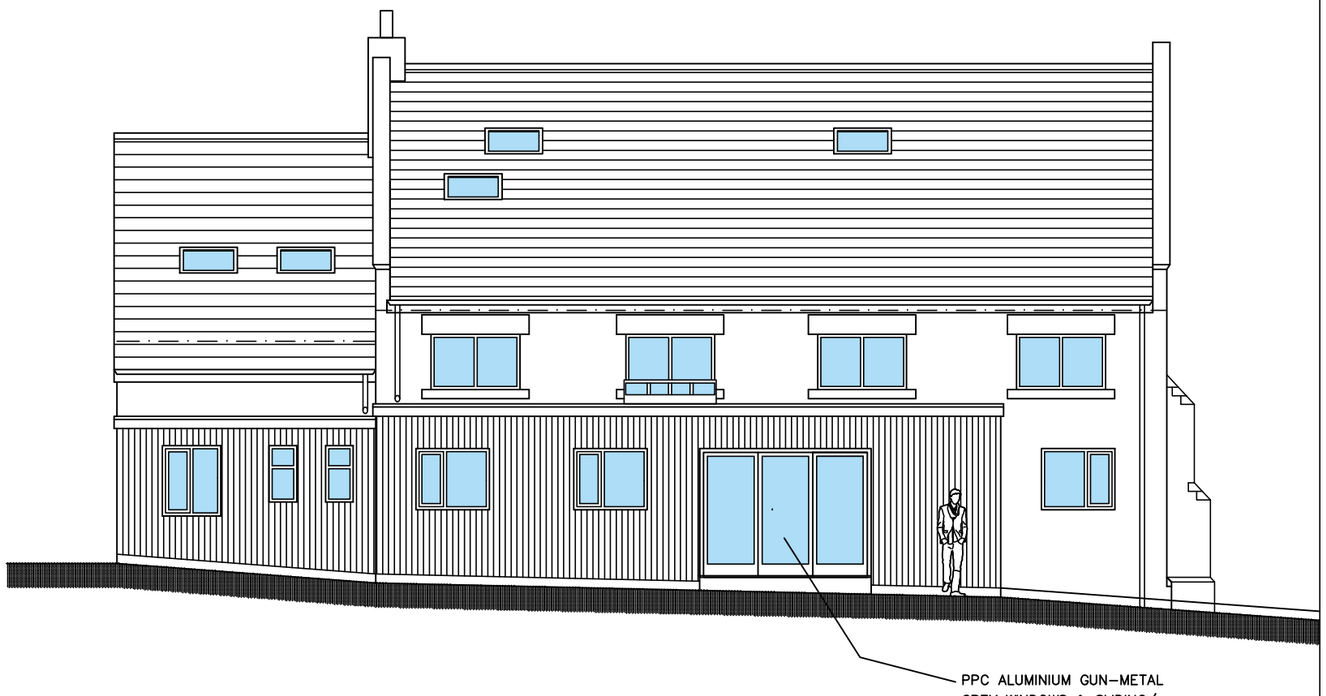

SOUTH WEST ELEVATION



NORTH EAST ELEVATION

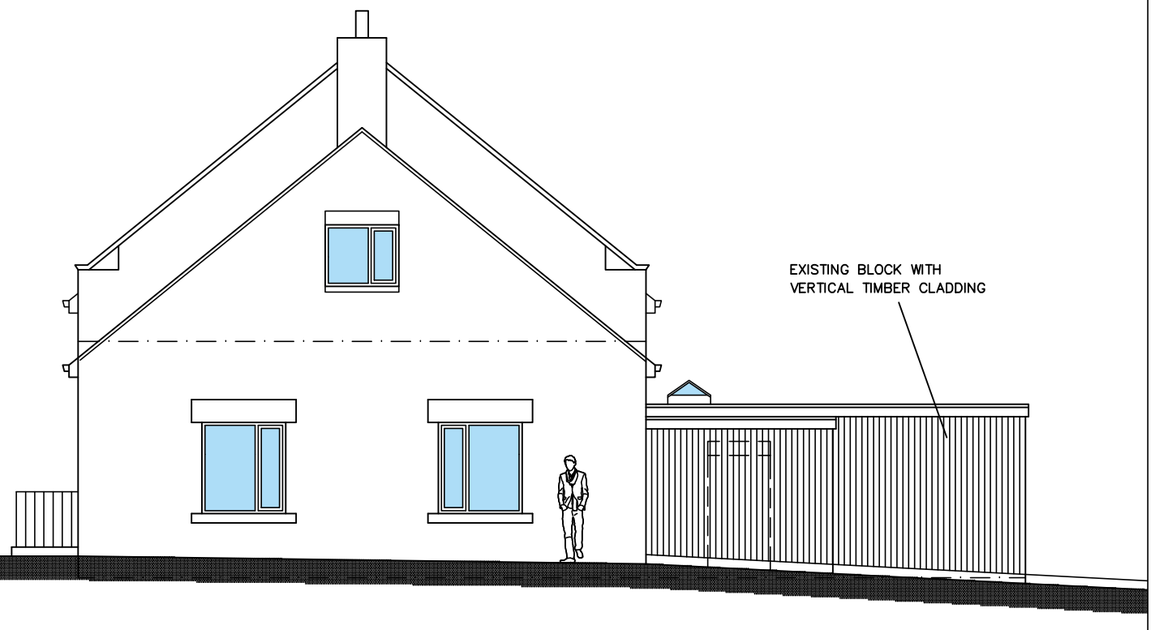

NORTH WEST ELEVATION