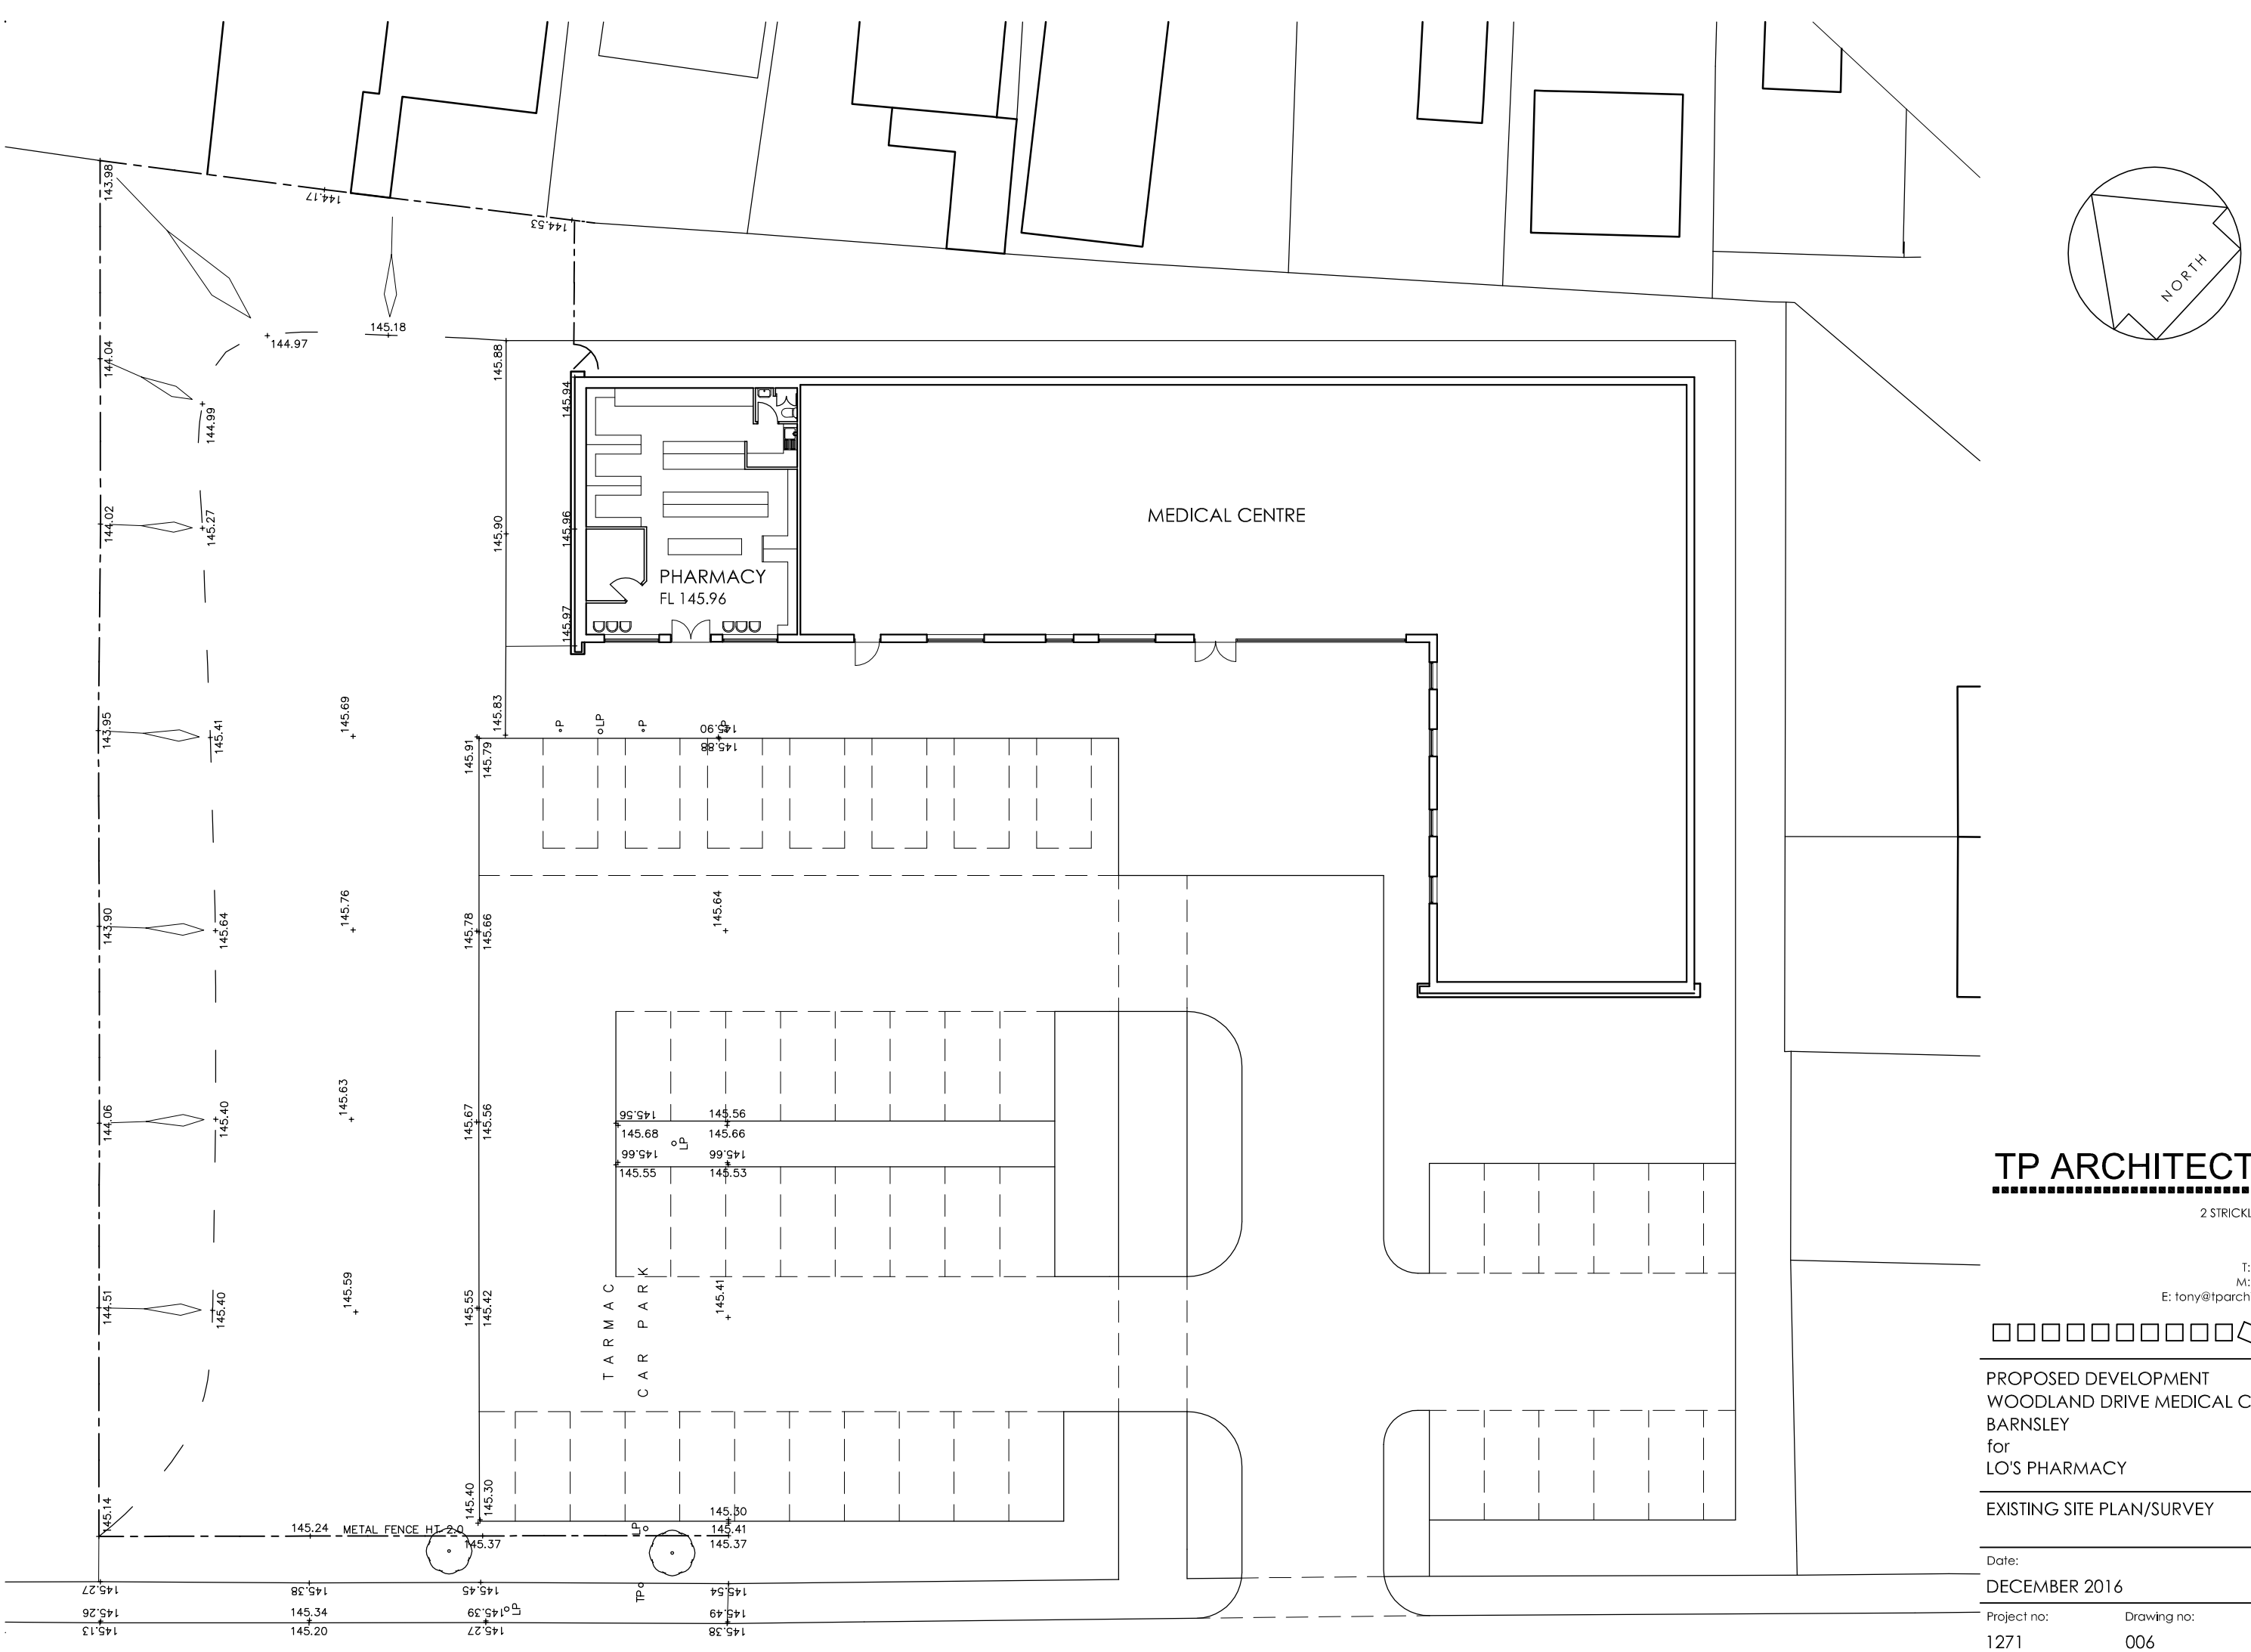


TP ARCHITECTURE

2 STRICKLAND AVENUE
LEEDS
LS17 8JU

T: 0113 2732706
M: 07766 015350
E: tony@tparchitecture.co.uk

PROPOSED DEVELOPMENT
WOODLAND DRIVE MEDICAL CENTRE
BARNSLEY
for
LO'S PHARMACY

EXISTING SITE PLAN/SURVEY

Date:	Scale (at A3):
DECEMBER 2016	1:250

Project no:	Drawing no:	Revision:
1271	006	-