


Location Plan

Scale: 1:1250 @ A3

N

0 10 20 30 40 50 70

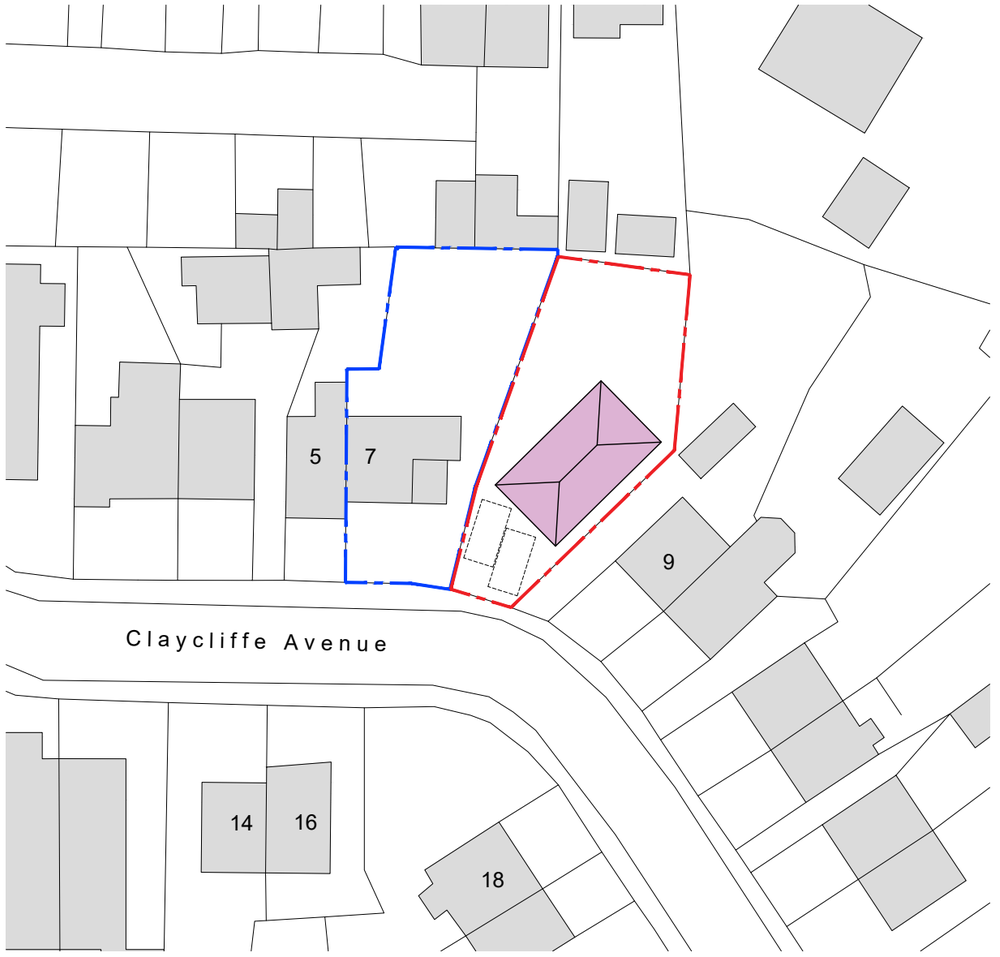

Proposed Site Plan

Scale: 1:500 @ A3

N

0 5 10 20 30

This application relates to the site at 7 Claycliffe Avenue, Barnsley S75 1HJ.
The proposal is for 1no. bungalow property.

This application is for Outline permission only with all matters reserved.

JUMP ARCHITECTS

Unit 4D
Parkway Rise
Sheffield S9 4WQ

0114 213 4609
info@jumparchitects.com
www.jumparchitects.com

Project	7 Claycliffe Avenue, Barnsley S75 1HJ Proposed outline development option			
Title	Location plan and Site plan			
Date 15-11-17		Scale 1:1250 &1:500 @ A3	Drg No J17-060 A-101	Rev
Drawn JP		Checked		

Copyright of this drawing is with JUMP Architects Ltd. Do not scale from this drawing. All dimensions are to be verified prior to construction, any discrepancies on this drawing are to be reported to JUMP Architects Ltd.