
FIRST FLOOR PLAN AS PROPOSED

PROPOSED ROOF EXTENSION
17 GREENSIDE, HOYLANDSWAINE
DWG No. 208–A03 revA
SCALE 1:50@A3
JUNE 2011

REV	DATE	ITEM	AUTH
A	13/06/11	UPDATED FOR PLANNING APPLICATION	iD

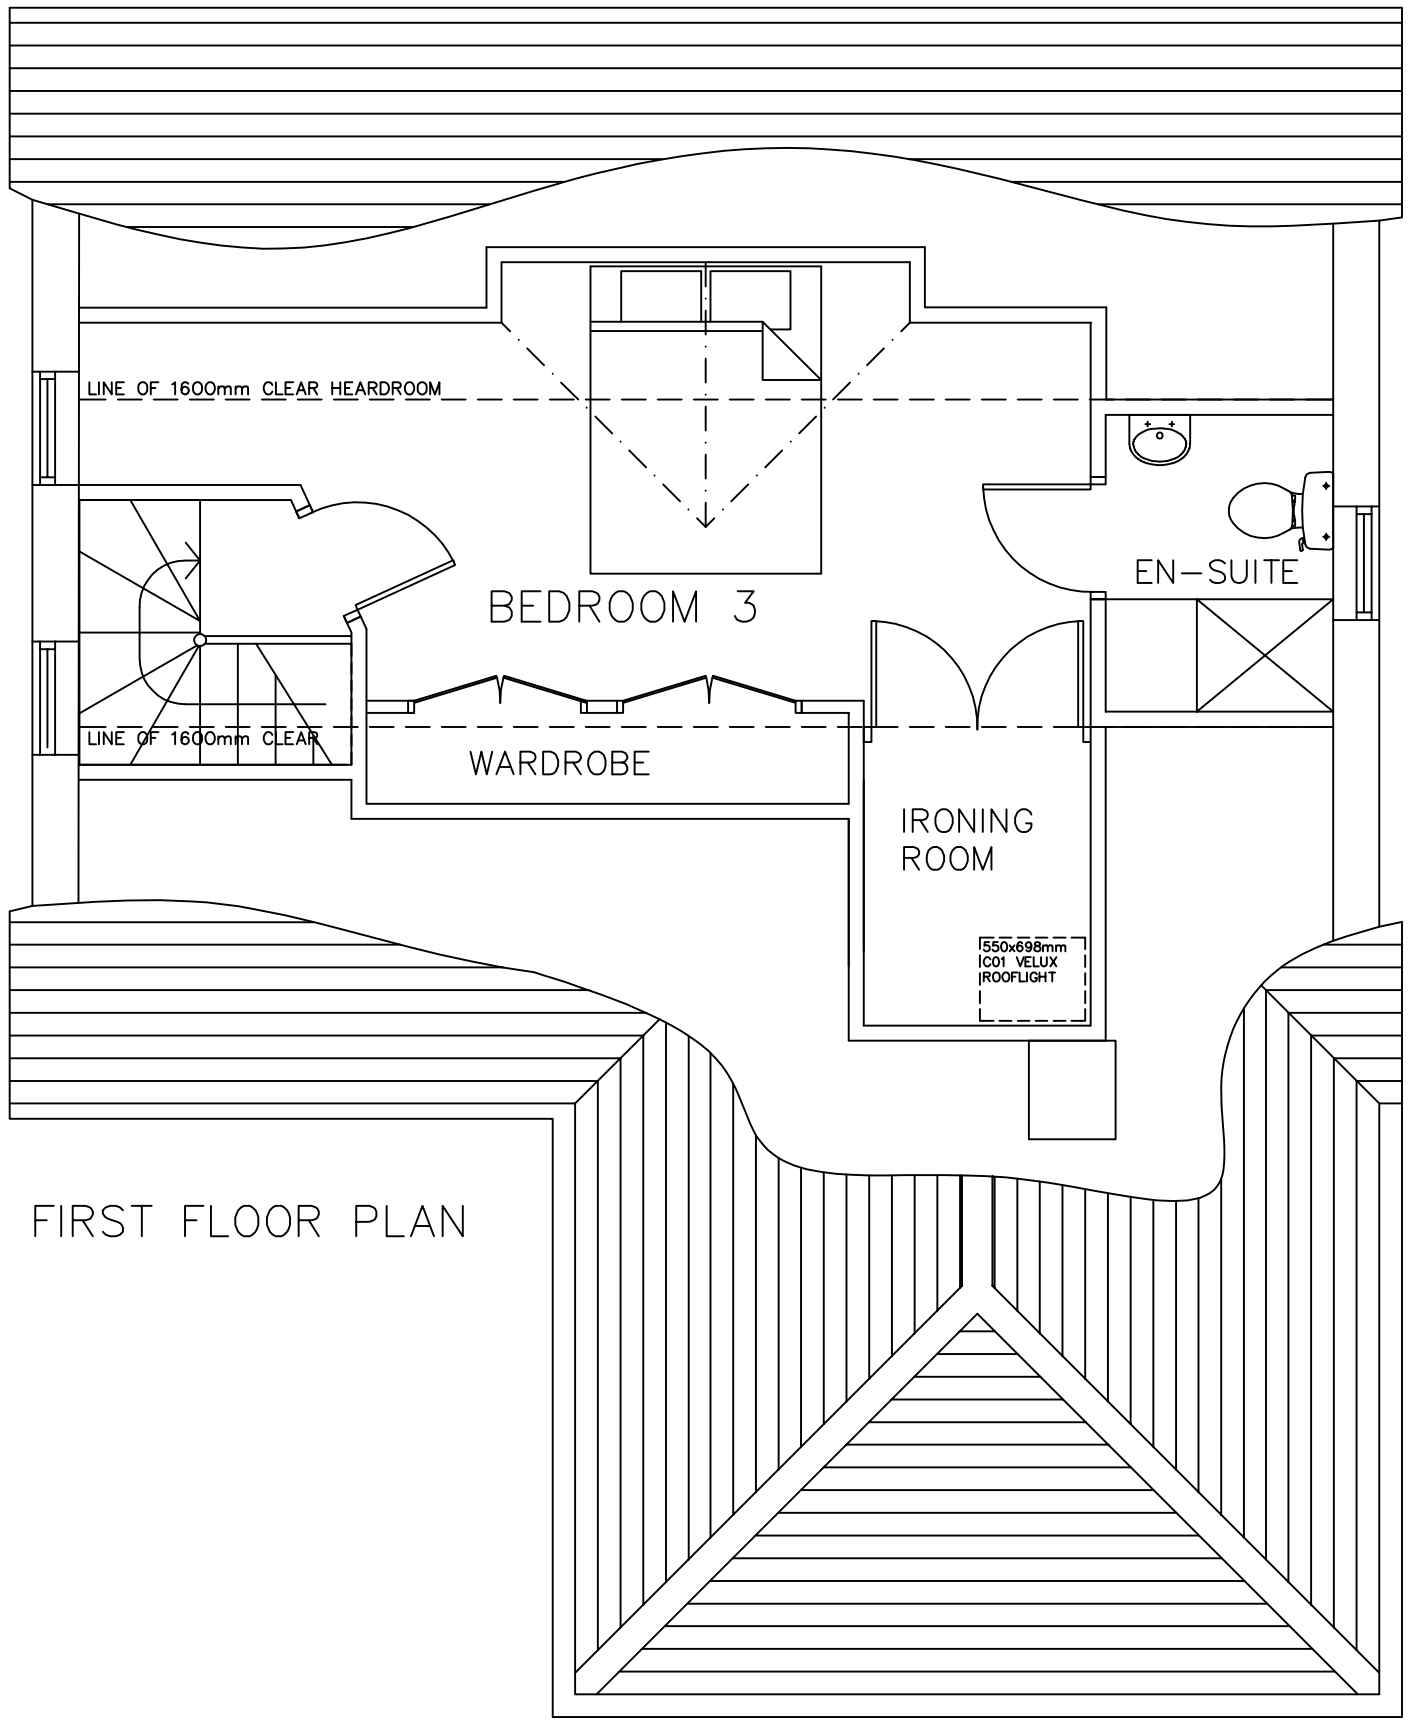

FIRST FLOOR PLAN