


FLOOR PLAN.

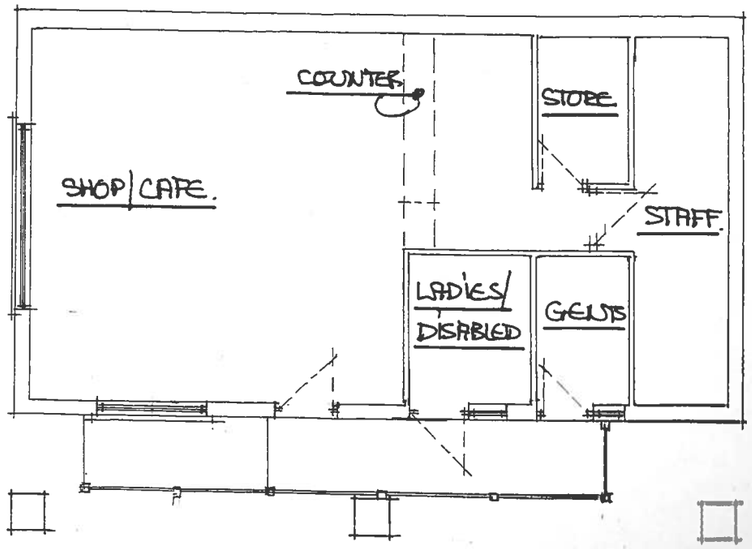

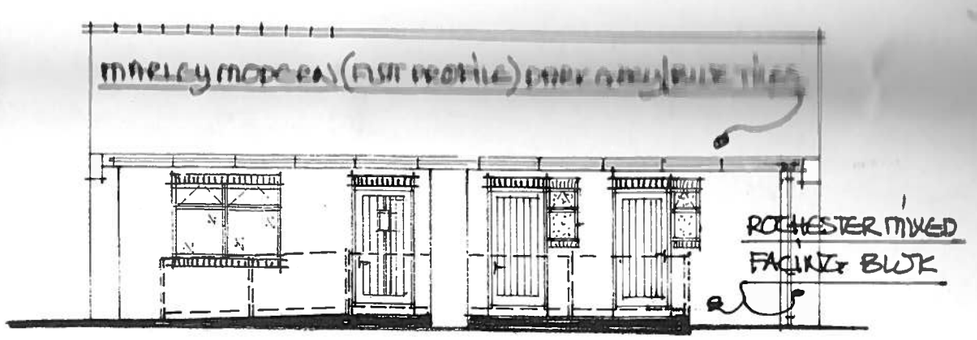

ELEVATION FROM POND/SOUTH.

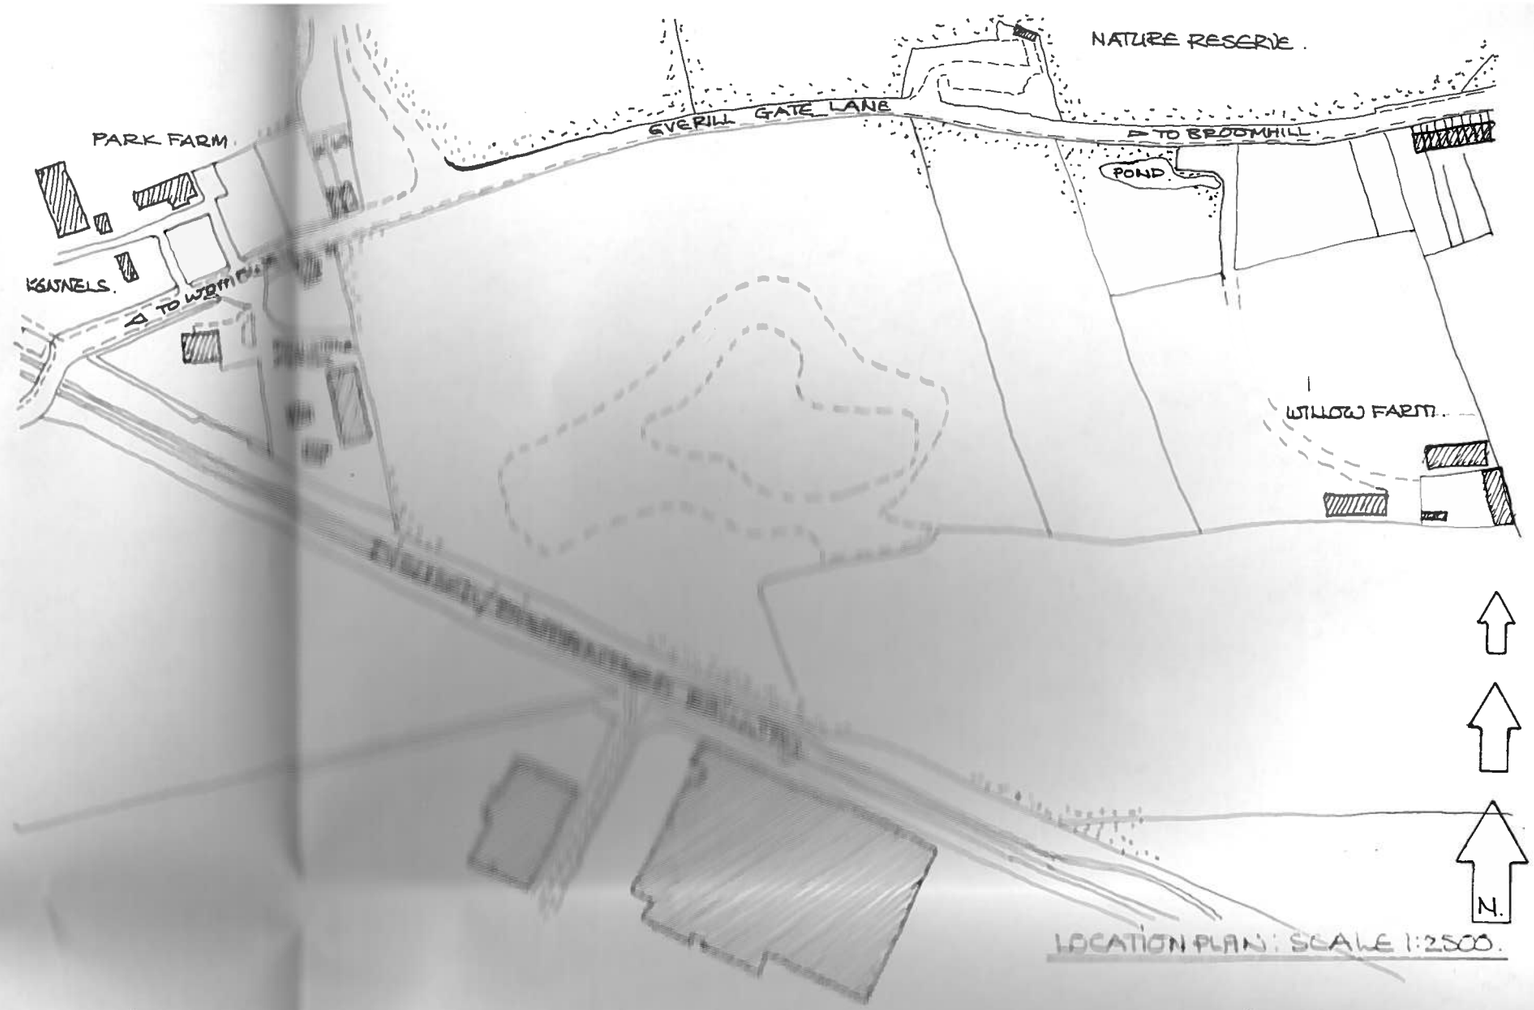


LOCATION PLAN: SCALE 1:2500.


REDUCED LENGHT OF PROPOSED BUILDING AS PER LATEST REQUEST MR. G. NORTHERN PLANNING SERVICES SCALE 1:100 M. DEC 2013.

DARK RED SECURITY SHUTTERS (TO MATCH BRICK).

ELEVATION FROM EVERILL GATE LANE/NORTH.

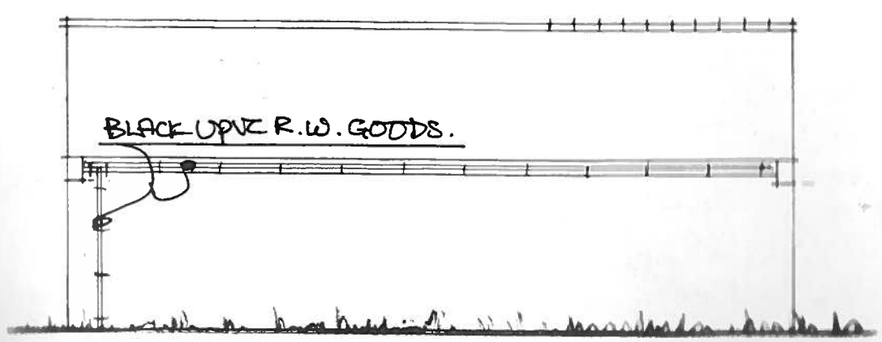

ELEVATION FROM EAST.

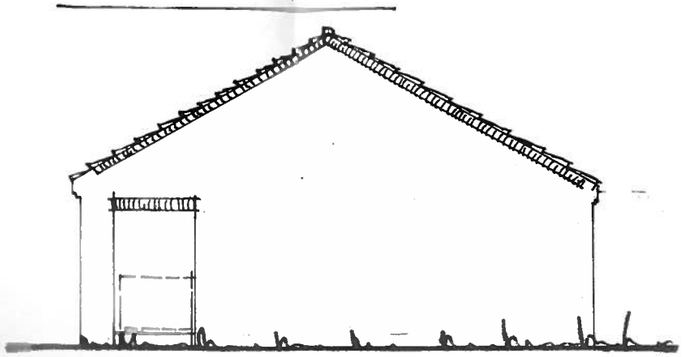

ELEVATION FROM WEST.

