
Walls
brickwork to match existing

Roof :
Grey concrete interlocking roof tiles to match existing


Windows/Doors:
Upvc white / glazing to match existing




Front Elevation

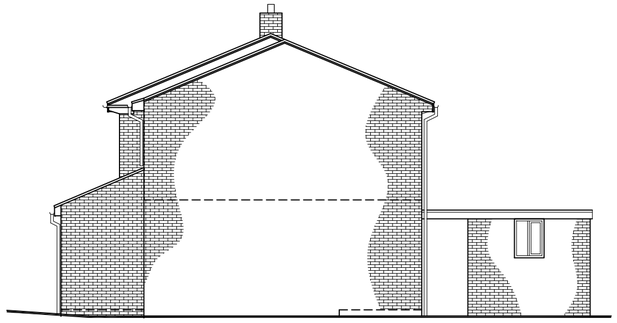


Side Elevation

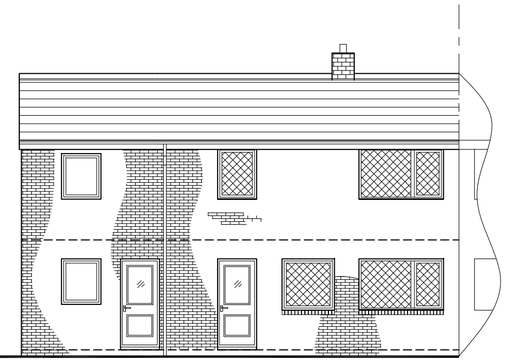

Rear Elevation

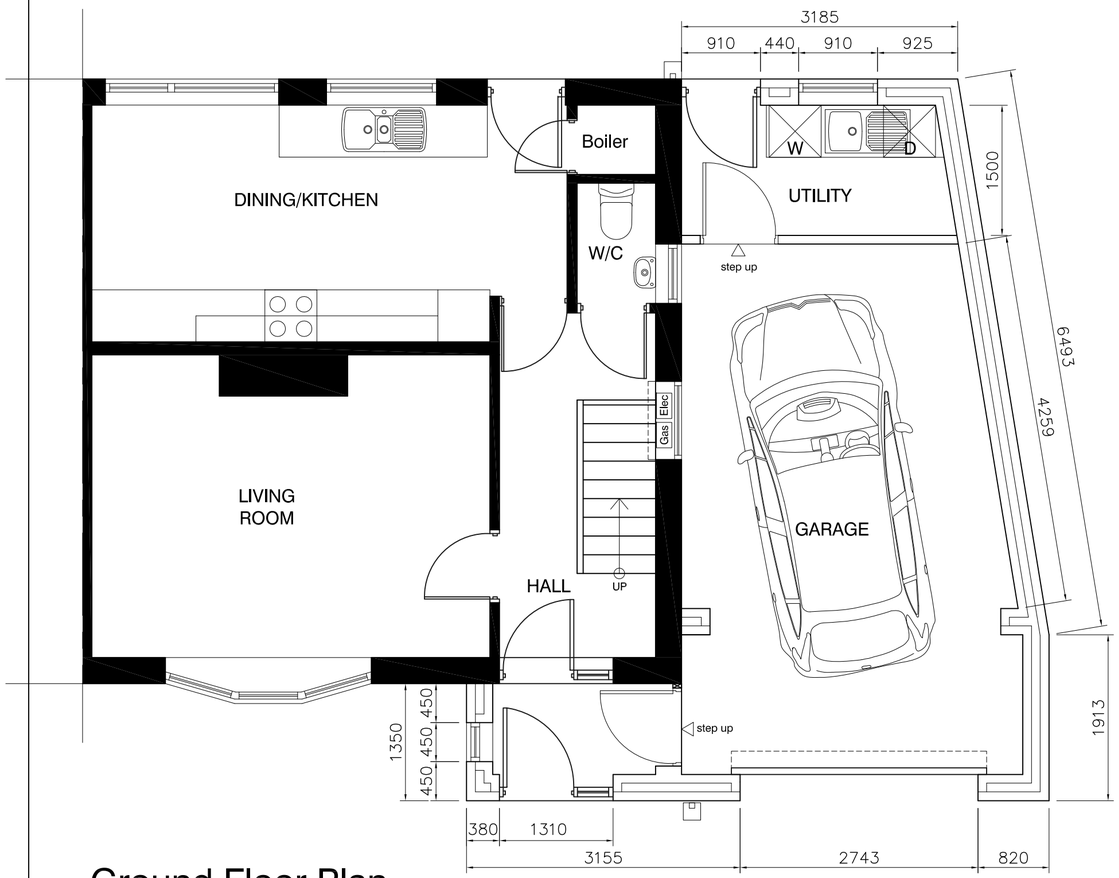

Ground Floor Plan

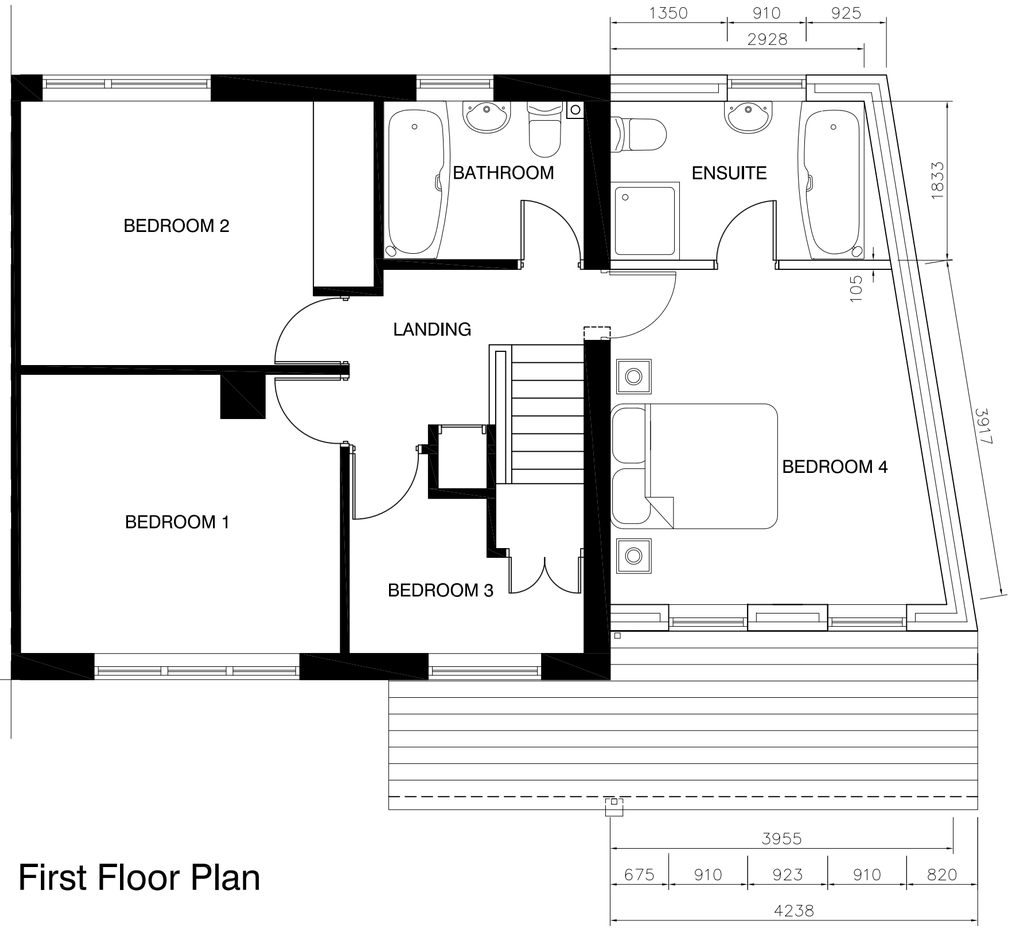

First Floor Plan

Rev:	Date:	Description:	By:

07762656187
steven@drawit.biz
www.drawit.biz
15 Medway Close
Barugh Green
Barnsley
S75 1NY
Draw it
ARCHITECTURAL & GRAPHIC DESIGN SERVICES

Purpose: PLANNING

Status: PROPOSED

Dwg of: Plans & Elevations

Client:
Mr. I. Rowan

Site Address:
43 Wood Street
Barnsley, S70 1LY

Project:
Proposed 2 Storey Extension
Comp. Garage with Bedroom above

Drawn by:	Date:	Rev:
SH	01/03/2010	
Scale: 1:50 & 1:100	Dwg No: 1003_104	

Important notice: Do not scale off this drawing. Critical dimensions should be checked on site prior to works commencing. Dimensional conflicts should be brought to Draw it's attention as soon as they become apparent. Failure to do so could render the contractor liable for subsequent losses. Copyright in this drawing and any work executed from this drawing remains the property of Draw it.

© Copyright Draw it 2010