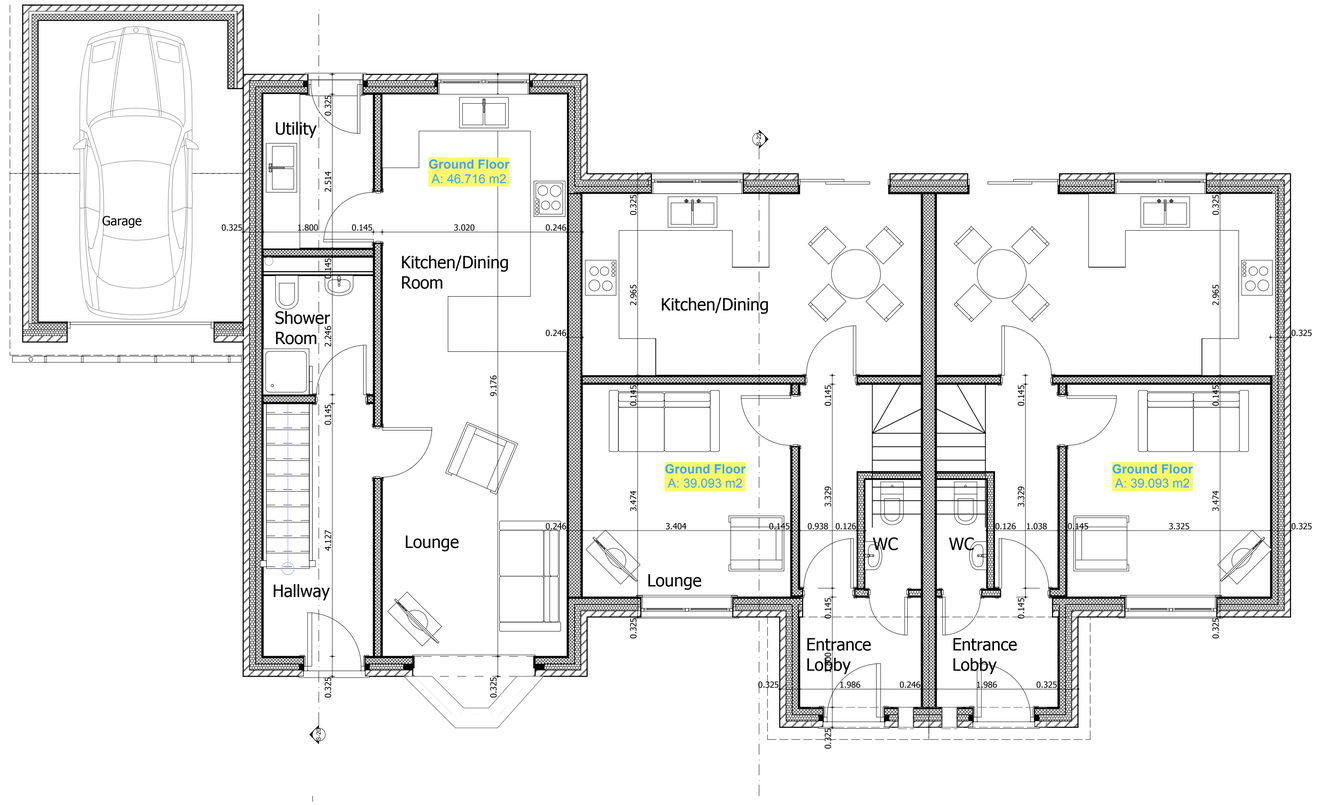
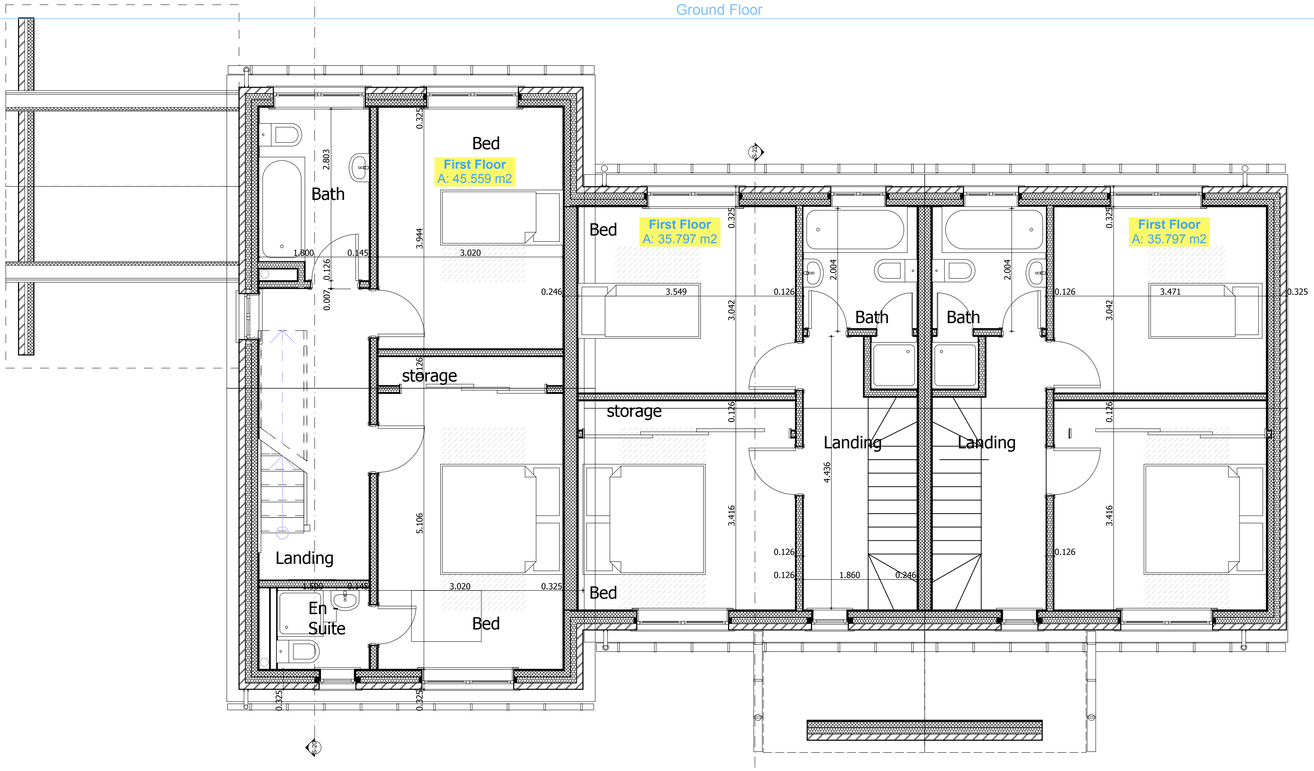



0. Ground Floor 1:50

1. Story 1:50

| Rev: | Date | Revision Notes |
|---|---|---|

**Client: Smith**

**Project: Proposed Residential Development at land rear of 26 Cross Lane, Royston type 2 & 3 garage one side**

**Drawing Title: Ground and First Floor Plans**

**Scale: 1:50** **Date:19/11/2013**

**Drawn By: AR** **Rev:**

**Drwg Nr: T2, T3, Plans**

Alan Robinson
Chartered Architect BA Dip Arch RIBA BSc (Hons)
2 Gawber Road, Barnsley S75 2AF
Tel/Fax 01226 286066
Mob: 07947808933