



FRONT ELEVATION



SIDE ELEVATION

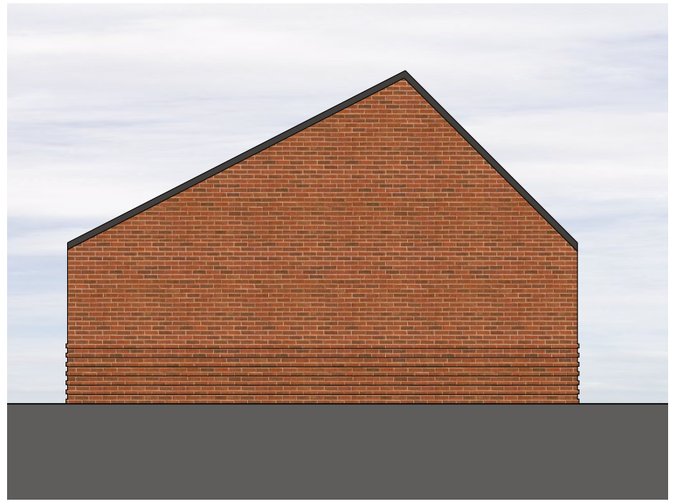

REAR ELEVATION

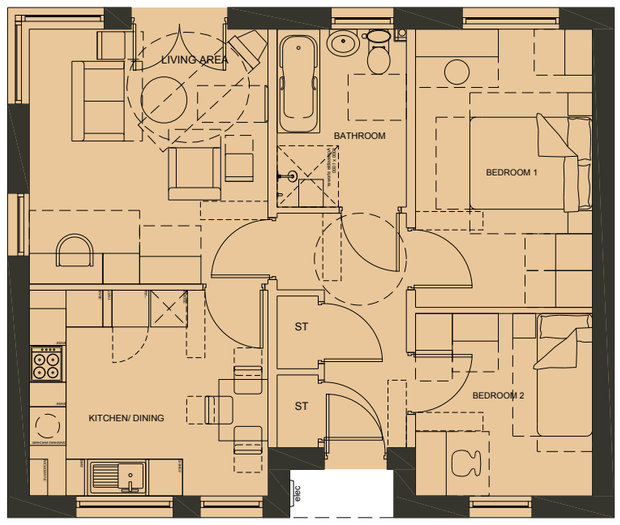

HOUSE TYPE E
68.0m²

GROUND FLOOR PLAN

Materials:

Roof:
Forticrete Minislate in 'Slate grey'. uPVC fascias and soffits as shown.

Rainwater goods:
uPVC box gutters and downpipes securely fixed to walls. Colour dark grey.

External Walls:
Red stock brick (Spec TBC). Alternate courses stepping out 25mm up to 2.5m above F.F.L.
Synthetic through colour render (colours TBC)

Windows & Doors:
Coloured uPVC windows and doors, with deep reveal. Colour RAL 7030 (Stone grey)

Bay window surround and columns:
PPC Aluminium cladding.
Colour RAL 7030 (Stone grey)

REVISIONS

This design is copyright ©

YORKSHIRE HOUSING

PROPOSED RESIDENTIAL DEVELOPMENT AT

GEORGE STREET, DARFIELD

HOUSE TYPE E
BUNGALOW FLOOR PLAN
AND ELEVATIONS

Drawn: RS	Scale: 1:100 @ A3
Date: JULY 2012	Checked: MH

brewsterbye architects
5 NORTH HILL ROAD
HEADINGLEY
LEEDS
LS6 2EN
telephone
0113 2754000
facsimile
0113 2844250
e.mail
info@brewsterbye.co.uk

Dwg No: 15/124(02)103 #