


BRADLEY BUILDING DESIGN LTD.
34, OAK DRIVE,
BRAMHALL,
STOCKPORT,
CHESHIRE.
SK7 2AD.
0161 439 0087
Mob 07989 326039
bradleybuildingdesign@btopenworld.com

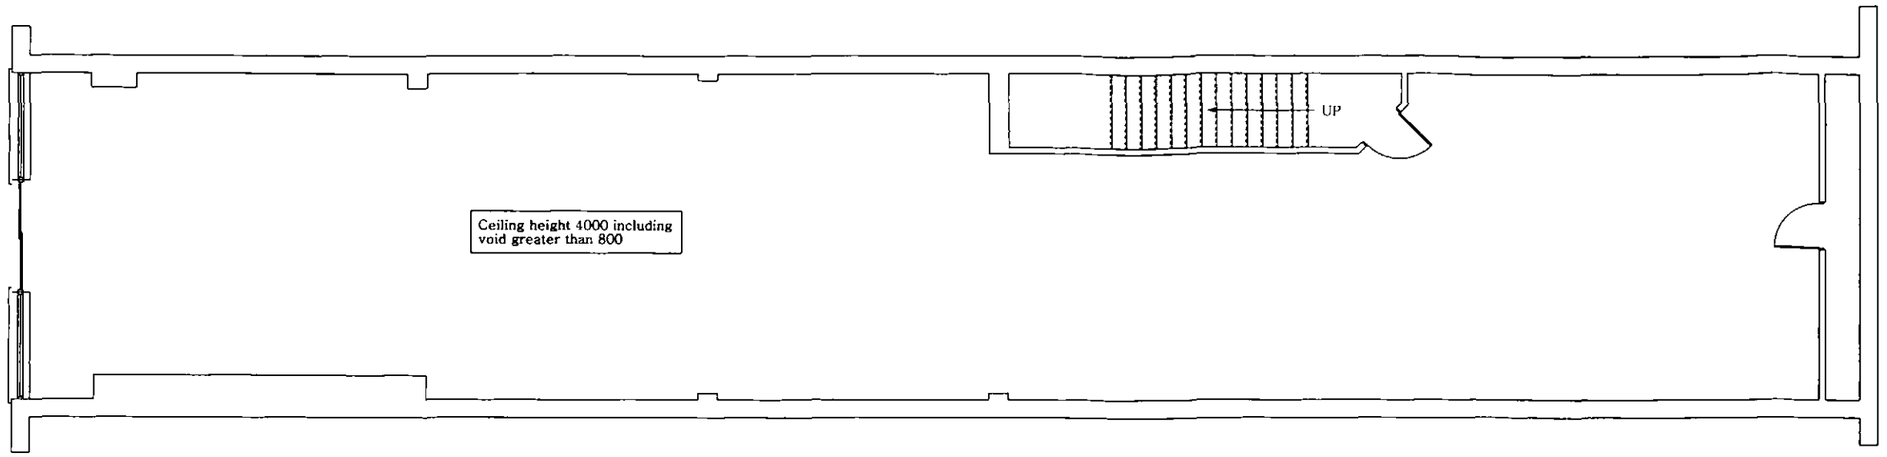

EXISTING GROUND FLOOR PLAN

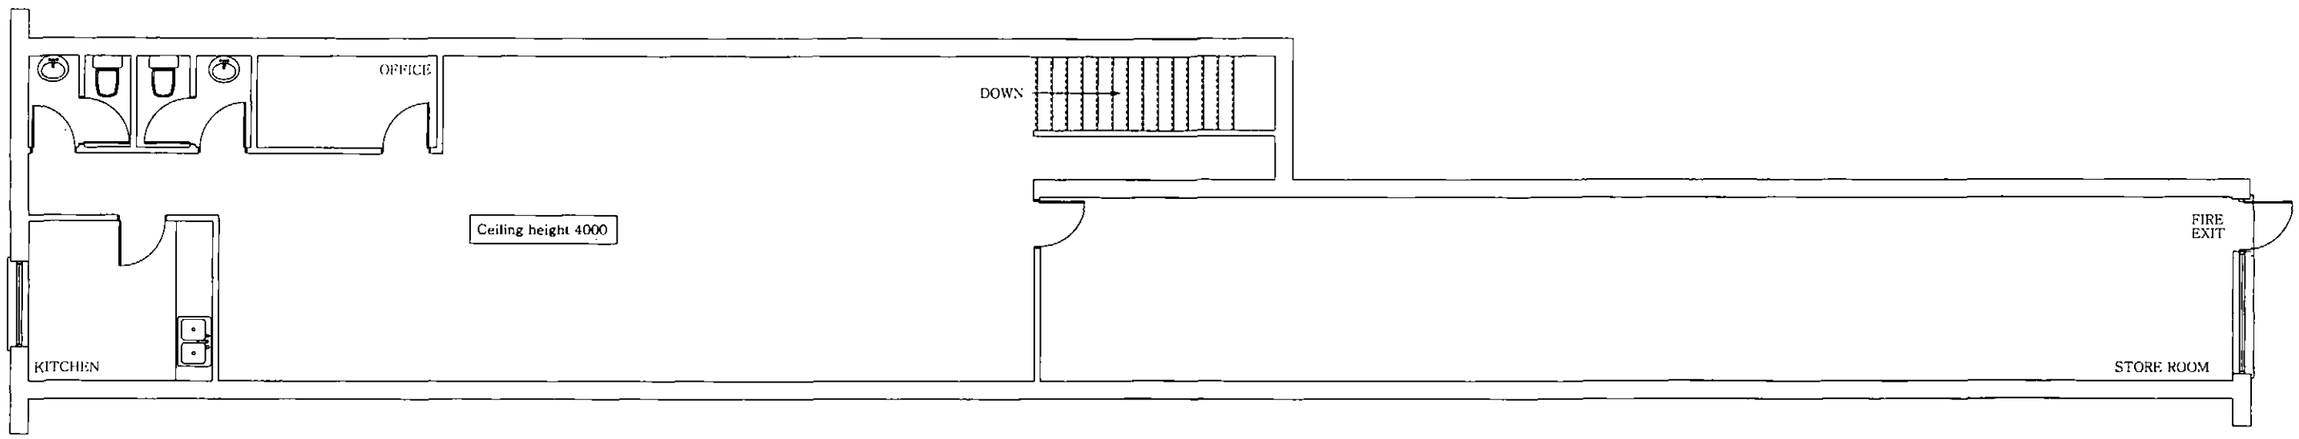

EXISTING FIRST FLOOR PLAN

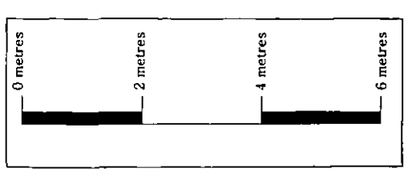

EXISTING FLOOR PLANS

CASH STORE UNITED KINGDOM,

at

21, PEEL STREET,

BARNSLEY.


S70 2RA

Scale 1:100 @ A3


Date MARCH 2012

Drawing Number 3937/1

BRADLEY BUILDING DESIGN LTD.
34, OAK DRIVE,
BRAMHALL,
STOCKPORT,
CHESHIRE.
SK7 2AD.
0161 439 0087
Mob 07989 326039
bradleybuildingdesign@btopenworld.com

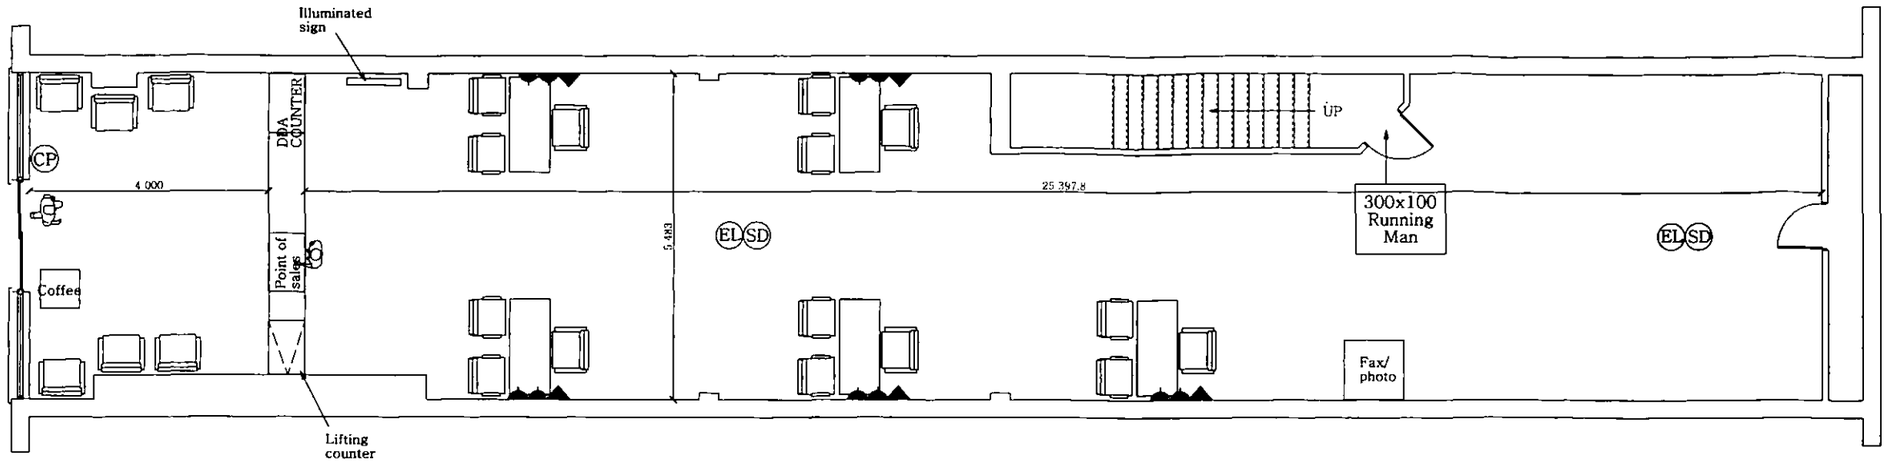

PROPOSED GROUND FLOOR PLAN

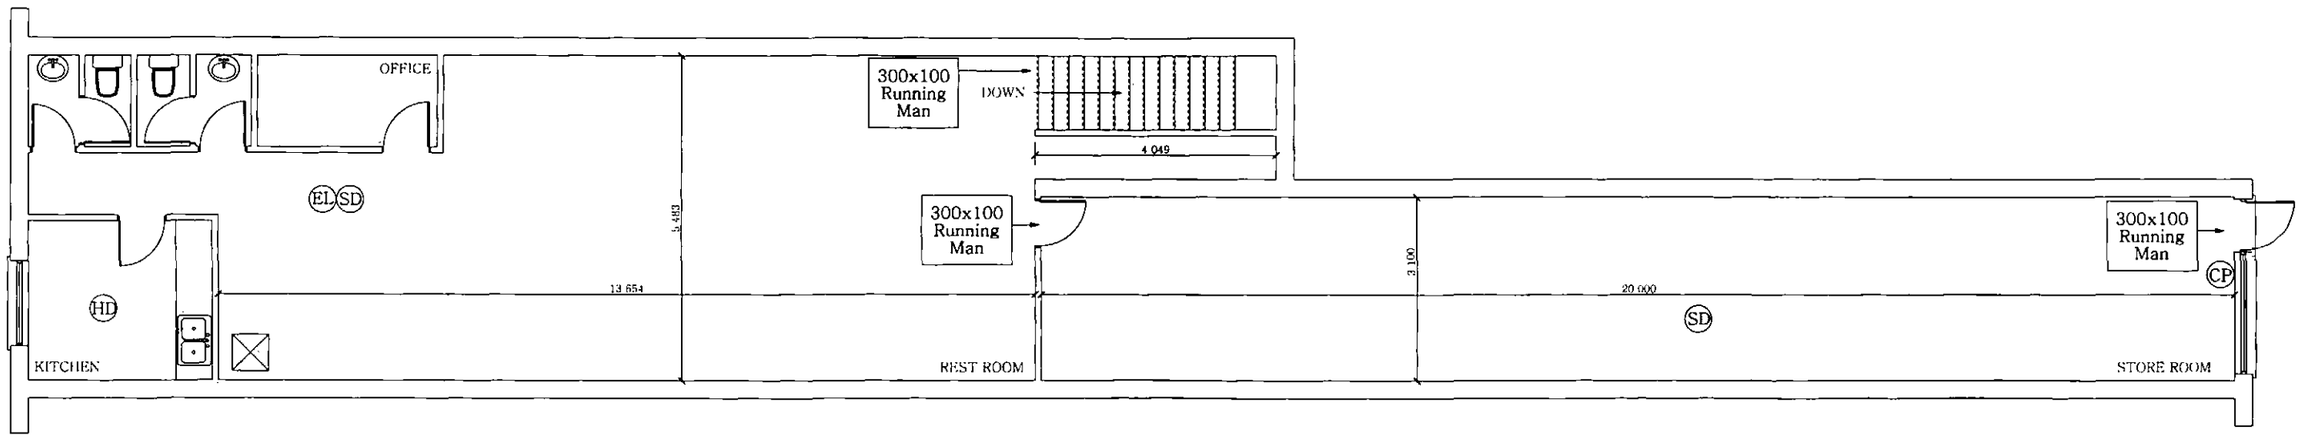

PROPOSED FIRST FLOOR PLAN

FIRE ISSUES KEY

300x100 Running Man — Illuminated sign fixed to the wall

EL — Emergency light to BS 5266 part 1 and table 9

AS — Alarm sounder to BS 5839

SD — Smoke detection (mains connected) to BS 5839 L1

CP — Break glass call point to BS 5839 - 2 1983

HD — Heat detection (mains connected) to BS 5839

All electrical installations to be in Accordance with BS7671

All fire signage to be in Accordance with BS5499-1

SERVICES KEY

- Data point
- Twin switched power sockets
- BT point
- Comms cabinet

DDA COUNTER REQUIREMENTS

Maximum height of 750mm from floor.
Provision of 'below knee access' minimum 500 deep and 700 wide.
Overall counter width to be minimum 900mm wide.

PROPOSED FLOOR PLANS

CASH STORE UNITED KINGDOM,

at

21, PEEL STREET,

BARNSLEY.

S70 2RA

Scale 1:100 @ A3

Date MARCH 2012

Drawing Number 4451/2

332m2 floor area
(155m2 retail)