

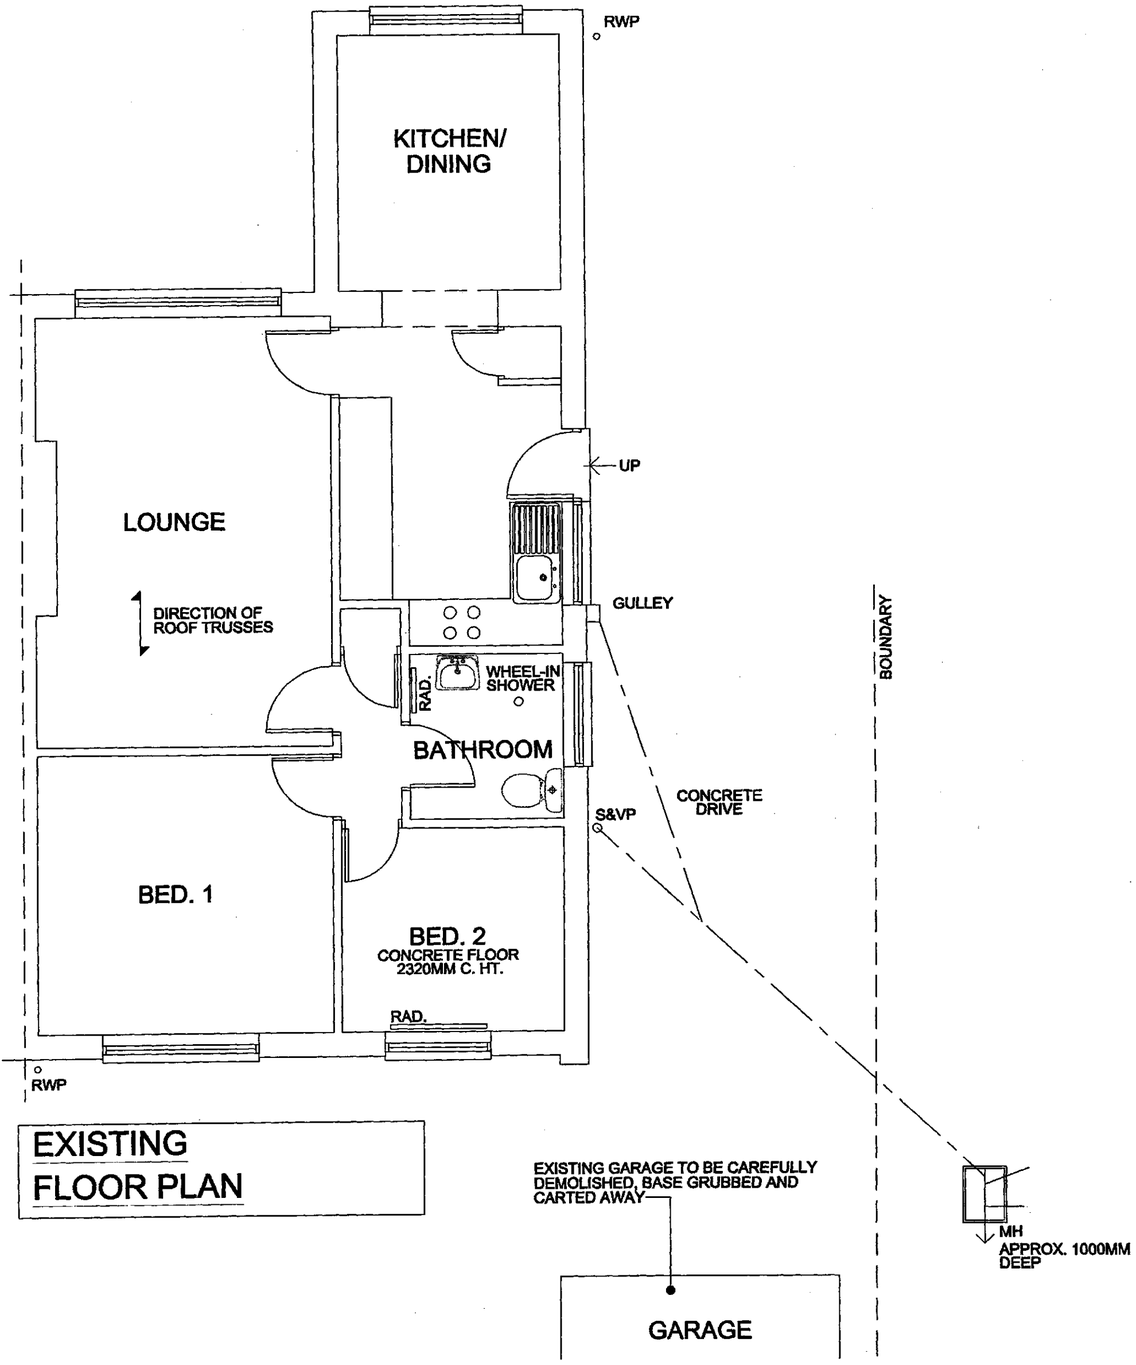



EXISTING FLOOR PLAN

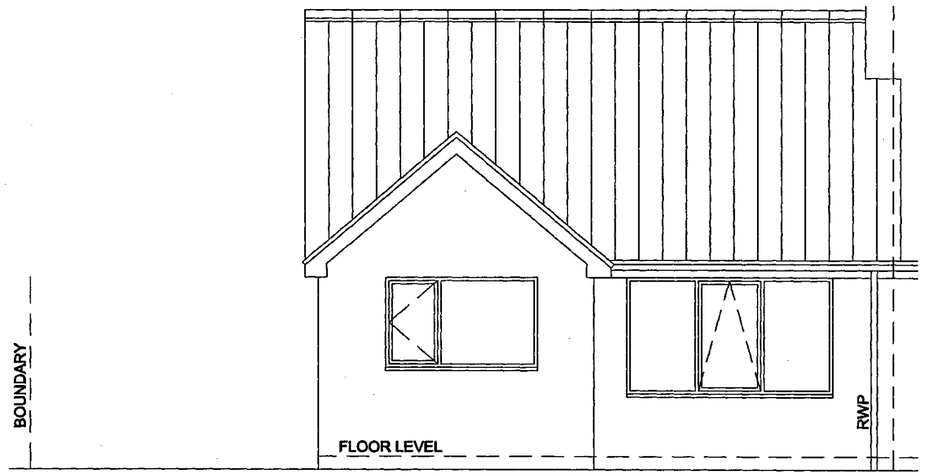

EXISTING FRONT ELEVATION

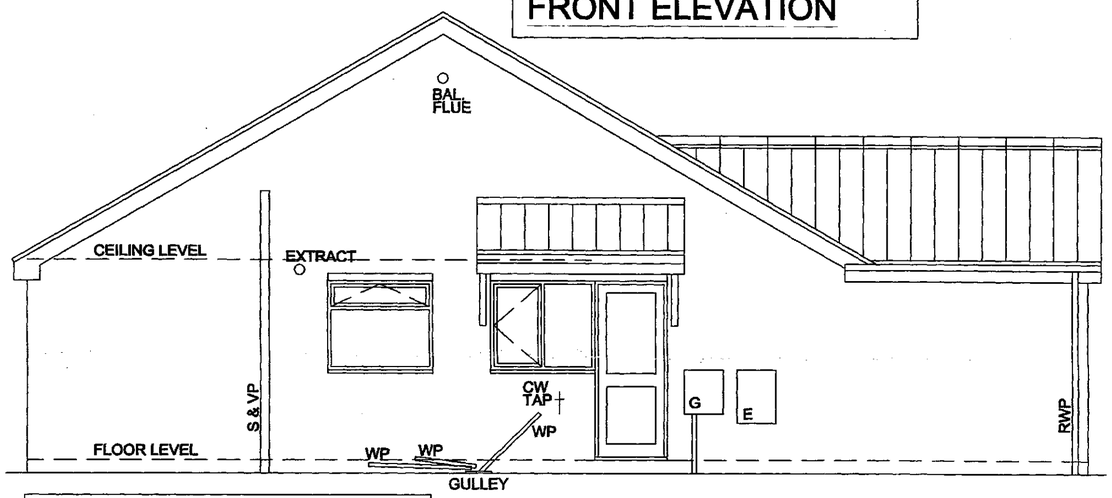

EXISTING SIDE ELEVATION

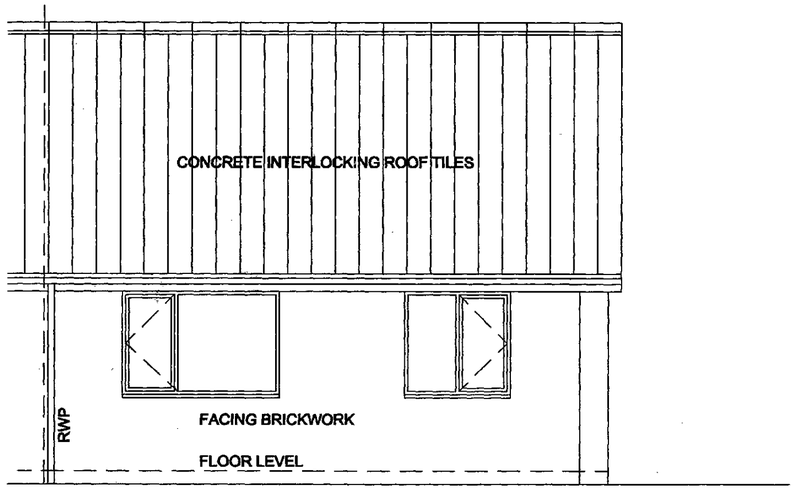


EXISTING REAR ELEVATION


JOB TITLE
PROPOSED BEDROOM AND SUN LOUNGE EXTENSION
AT
77 LOMBARD CRESCENT, DARFIELD, BARNSLEY S73 9PX
FOR
R. FIRTH

SCALE
1/50

DRAWING NO. REV.
1/14/01 PLANNING

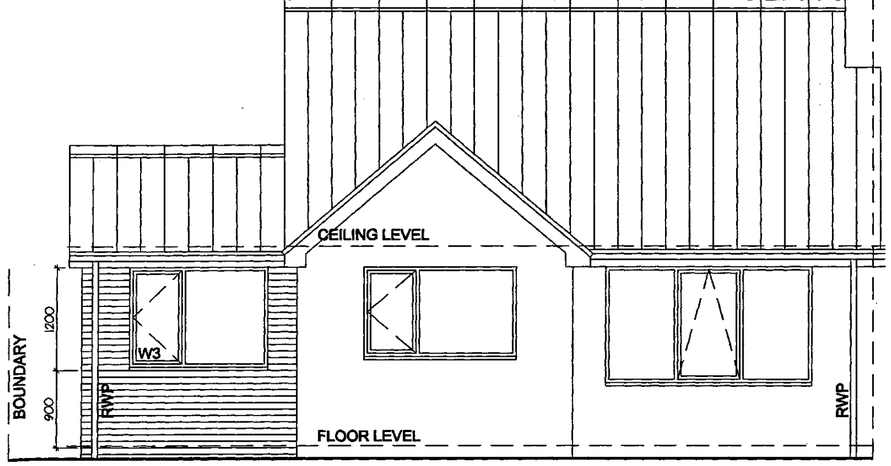


PROPOSED FRONT ELEVATION

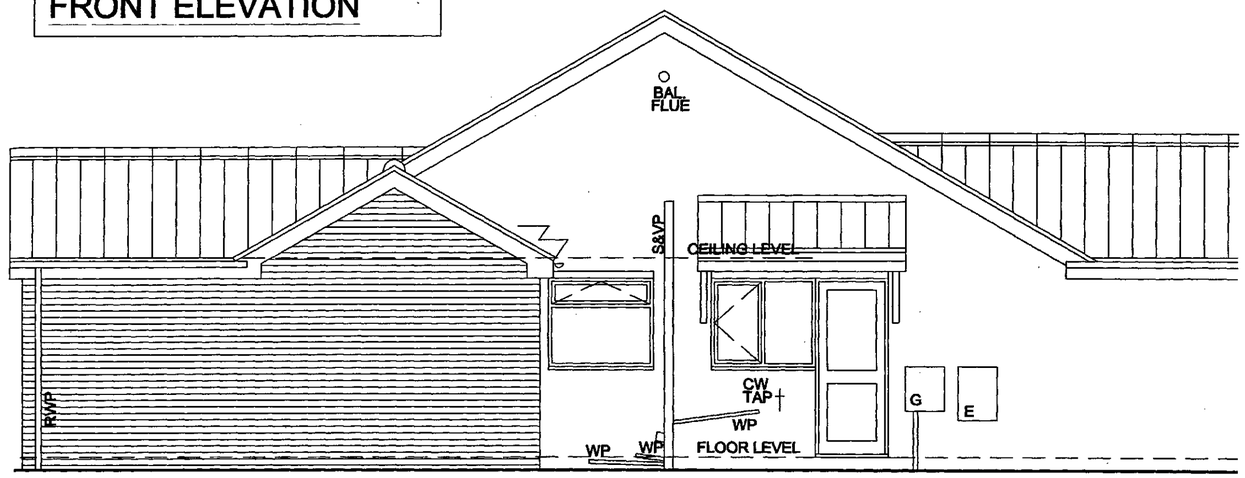

PROPOSED SIDE ELEVATION


SAMPLES OF ROOF TILES AND FACING BRICKS ARE TO BE SUBMITTED AND APPROVED BY LOCAL AUTHORITY PLANNING OFFICER PRIOR TO COMMENCEMENT OF WORKS.

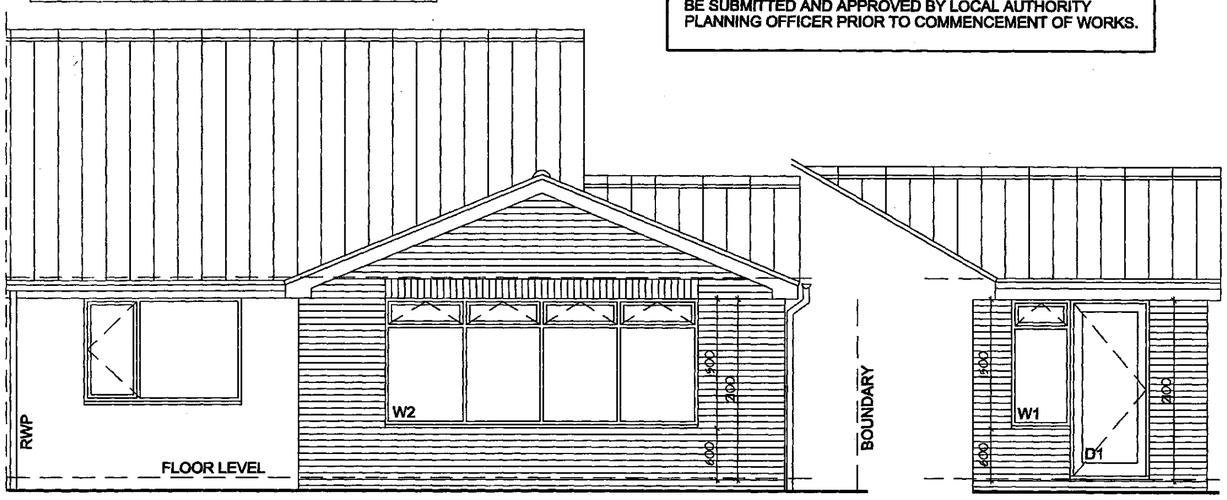

PROPOSED REAR ELEVATION

BRICK SOLDIER COURSE OVER WINDOW OPENING W2

PROPOSED SIDE ELEVATION

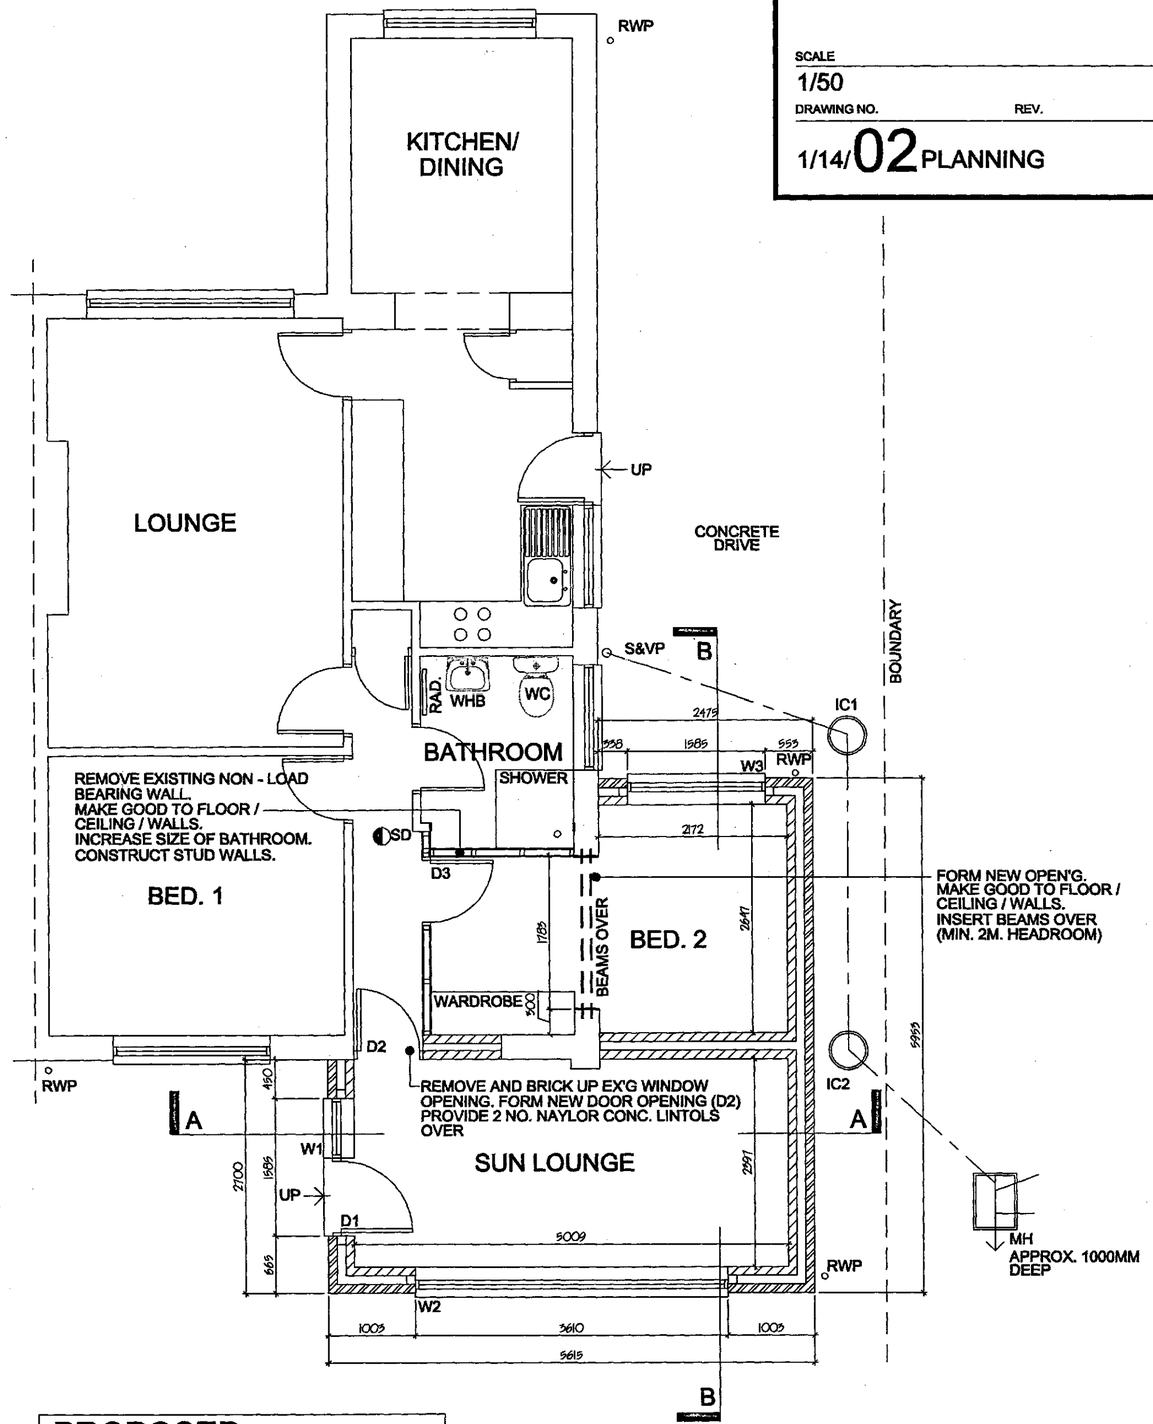

PROPOSED FLOOR PLAN

JOB TITLE
PROPOSED BEDROOM AND SUN LOUNGE EXTENSION
AT
77 LOMBARD CRESCENT, DARFIELD, BARNSLEY S73 9PX
FOR
R. FIRTH

SCALE
1/50
DRAWING NO. REV.
1/14/02 PLANNING