

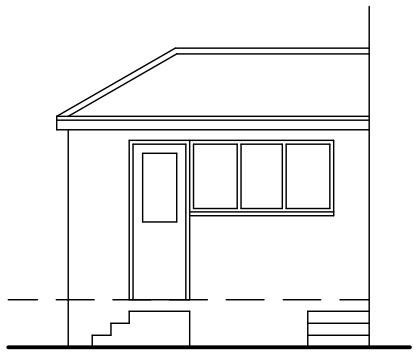



EXISTING SIDE ELEVATION

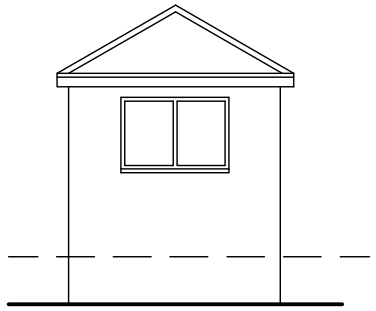


EXISTING REAR ELEVATION

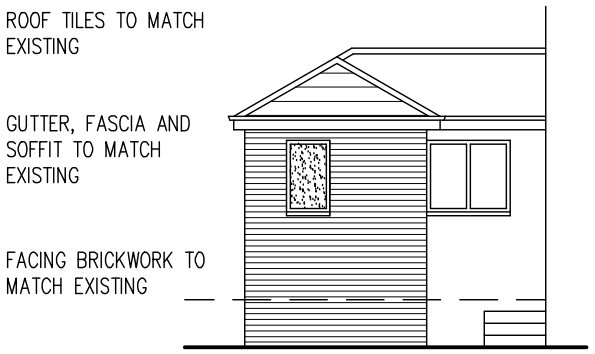


PROPOSED SIDE ELEVATION

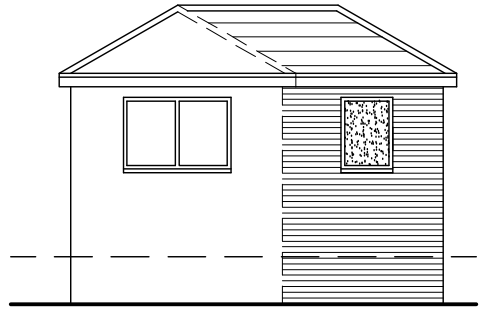

PROPOSED SIDE ELEVATION

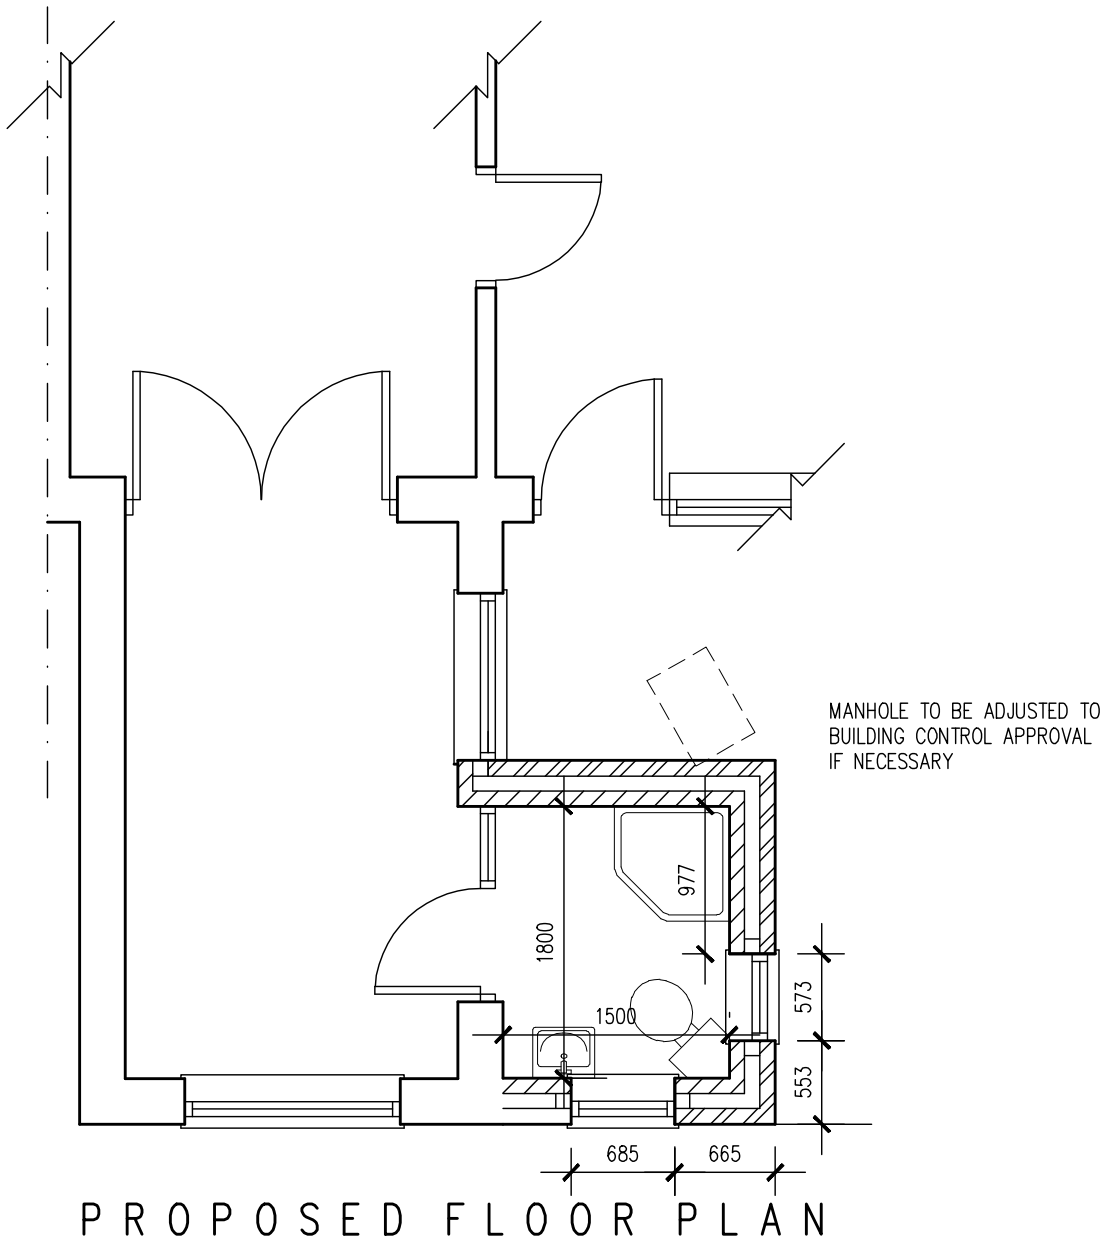

PROPOSED FLOOR PLAN

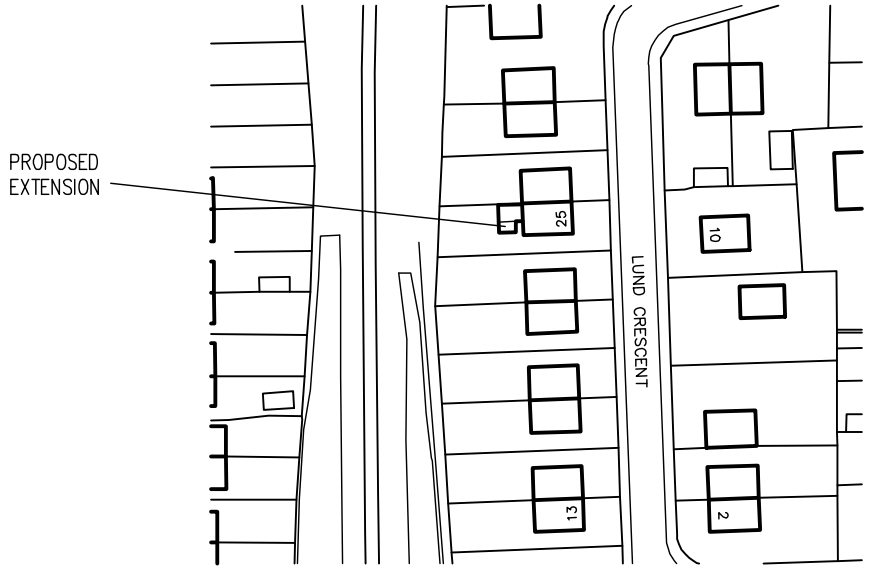

LOCATION PLAN
SCALE 1:1250

White Agus Partnership

128B, NEW ROAD,
STAINCROSS,
BARNSLEY.
S75 6PP

PHONE/FAX. 01226 208482
E mail: agus@btinternet.com

CHARTERED SURVEYORS AND BUILDING DESIGN CONSULTANTS

Project. PROPOSED EXTENSION AT 25 LUND CRESCENT BARNSLEY, S71 5LQ	**Client.** MR S. BOOTH		
Drawing Title. PLANS & ELEVATIONS	**Date.** JULY 2008	**Scale.** 1:50 & 1:100	
REV A 01-08-08 REVISED TO CLIENTS REQUIREMENTS REV B 04-08-08 REVISED TO CLIENTS REQUIREMENTS	**Ref.** 08-042	**Dwg. No.** 01	**Rev.** B