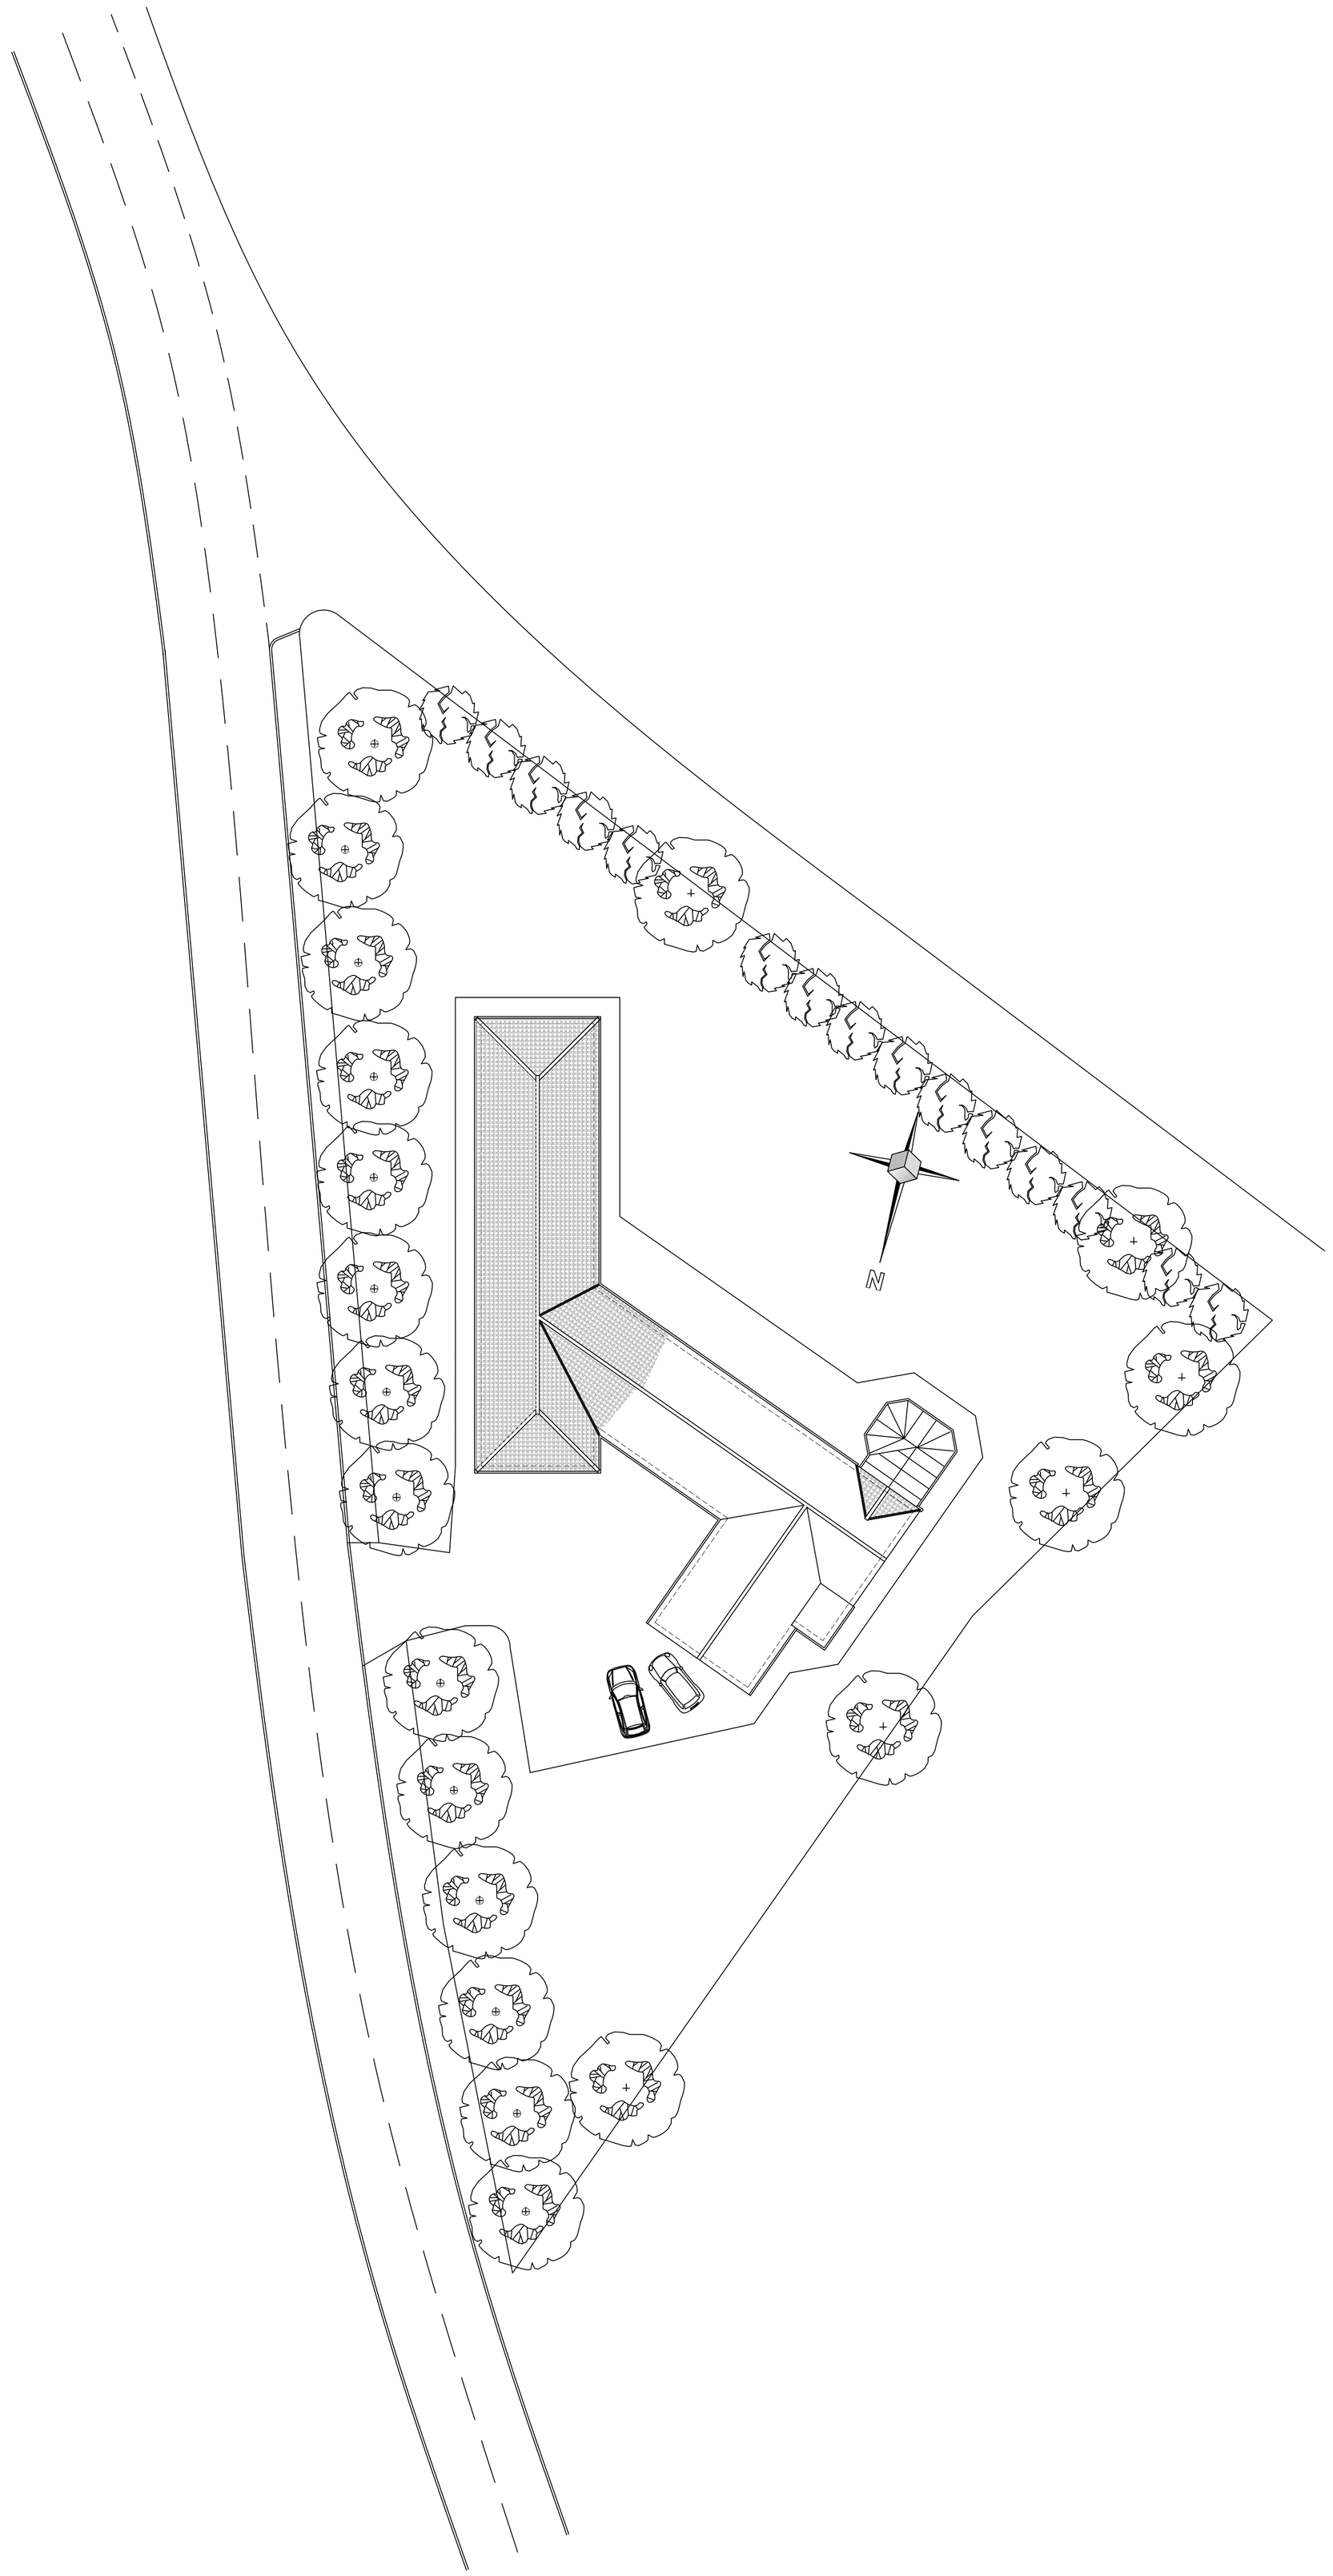


Cubic Architectural Services Limited

lymedale business centre, hooters hall road,
newcastle under lyme. st5 9qf.
www.cubicas.co.uk office@cubicas.co.uk Tel: 01782 499591 Fax: 01782 296541

0212/200

ELLIOT JOHNSON
DURFELDT LODGE
BARNSLEY ROAD
DARFIELD
S73 9DJ

SITE PLAN

SCALE 1:200

1:100
1:20
1:50

1m 2m 3m 4m 5m 6m 7m 8m 9m 10m
0,5m 1m 0,5m 2m
1m 2m 3m 4m 5m

ALL DIMENSIONS TO BE CHECKED ON SITE AND REPORTED BACK TO THIS OFFICE.