
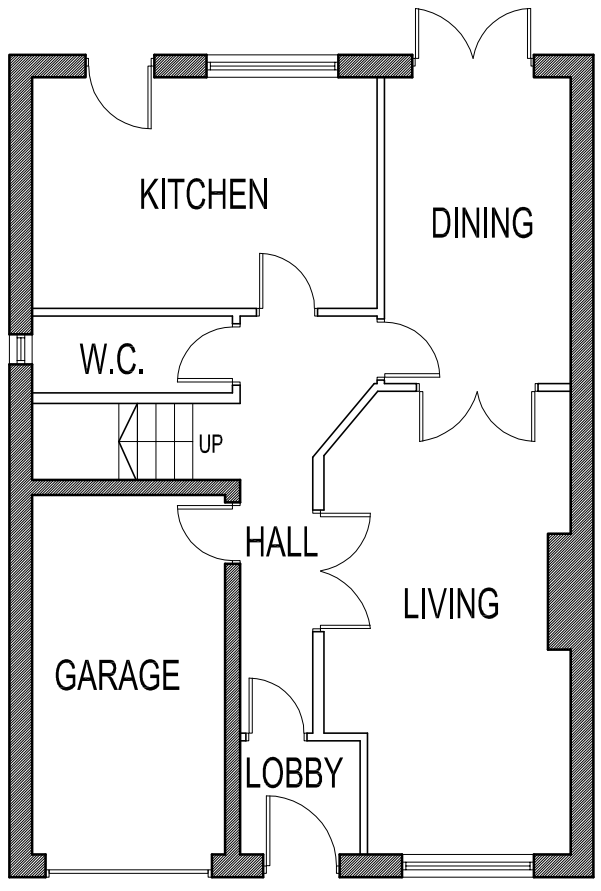



EXISTING GROUND FLOOR PLAN

SCALE 1:100

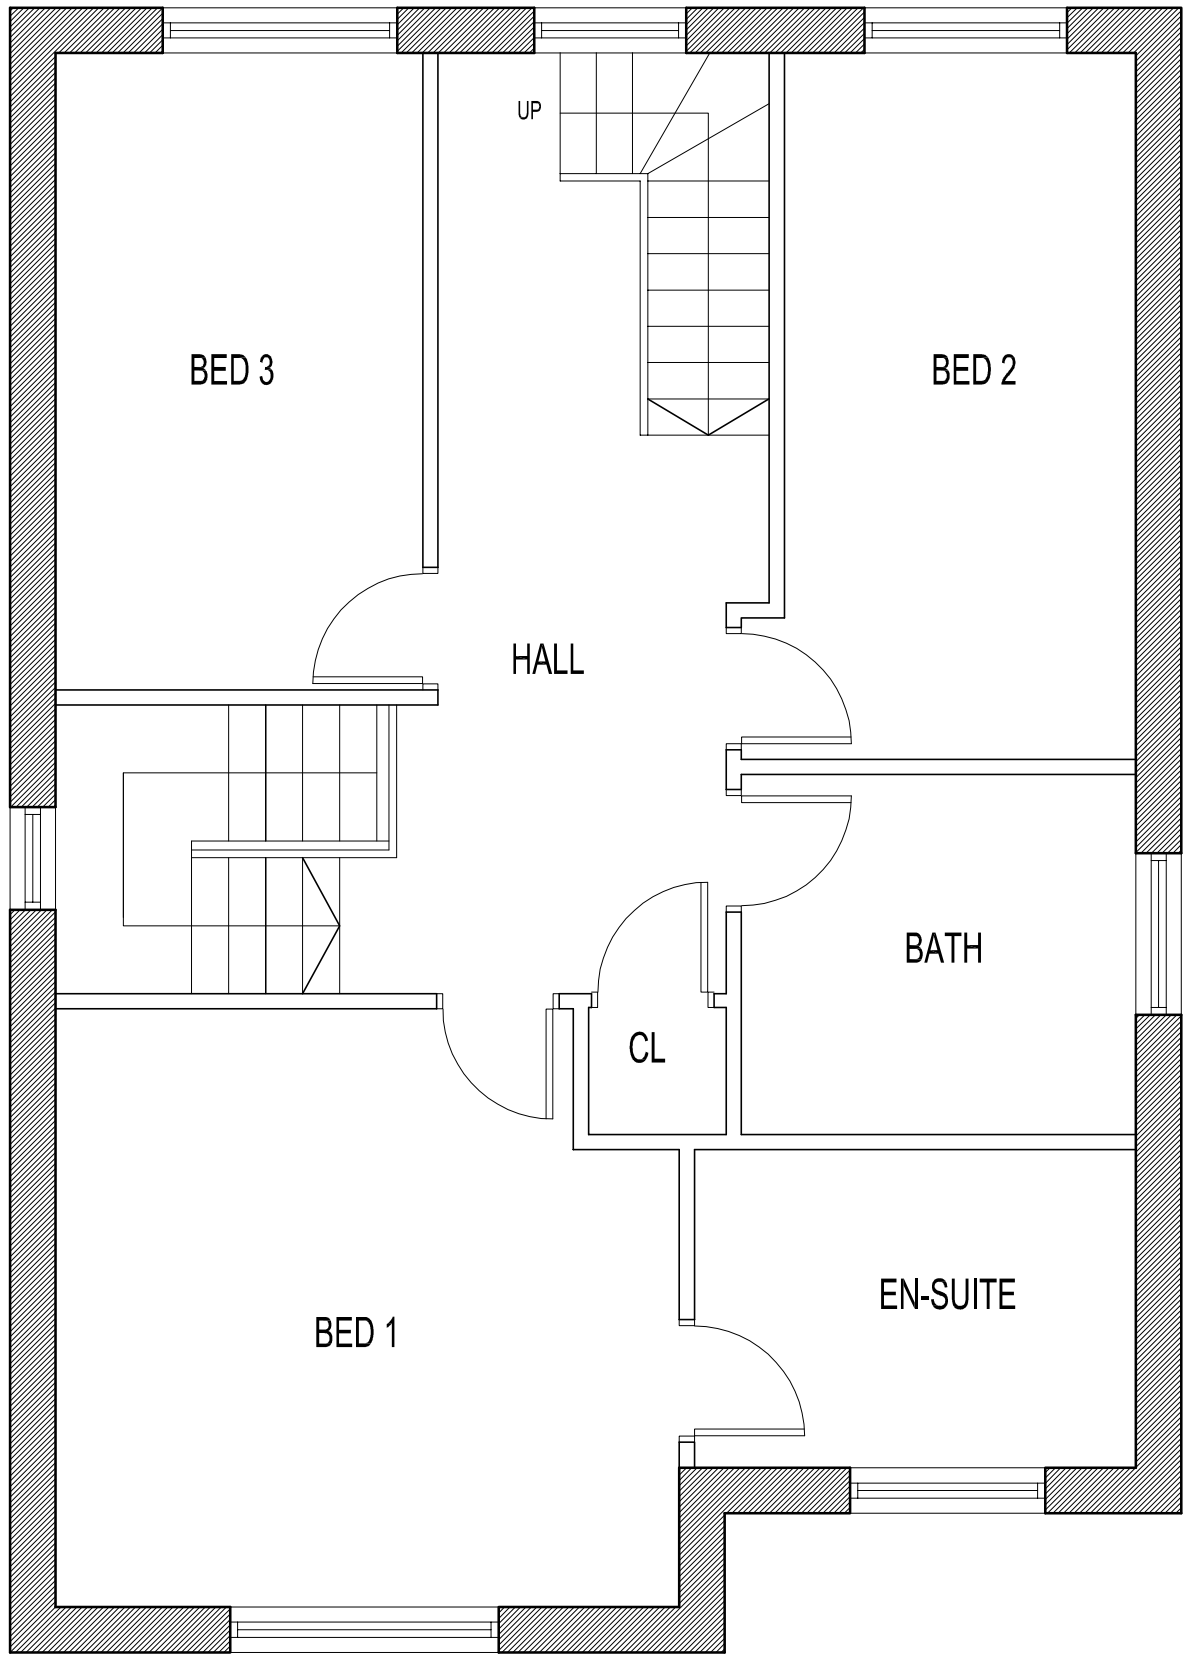

PROPOSED FIRST FLOOR PLAN

SCALE 1:50

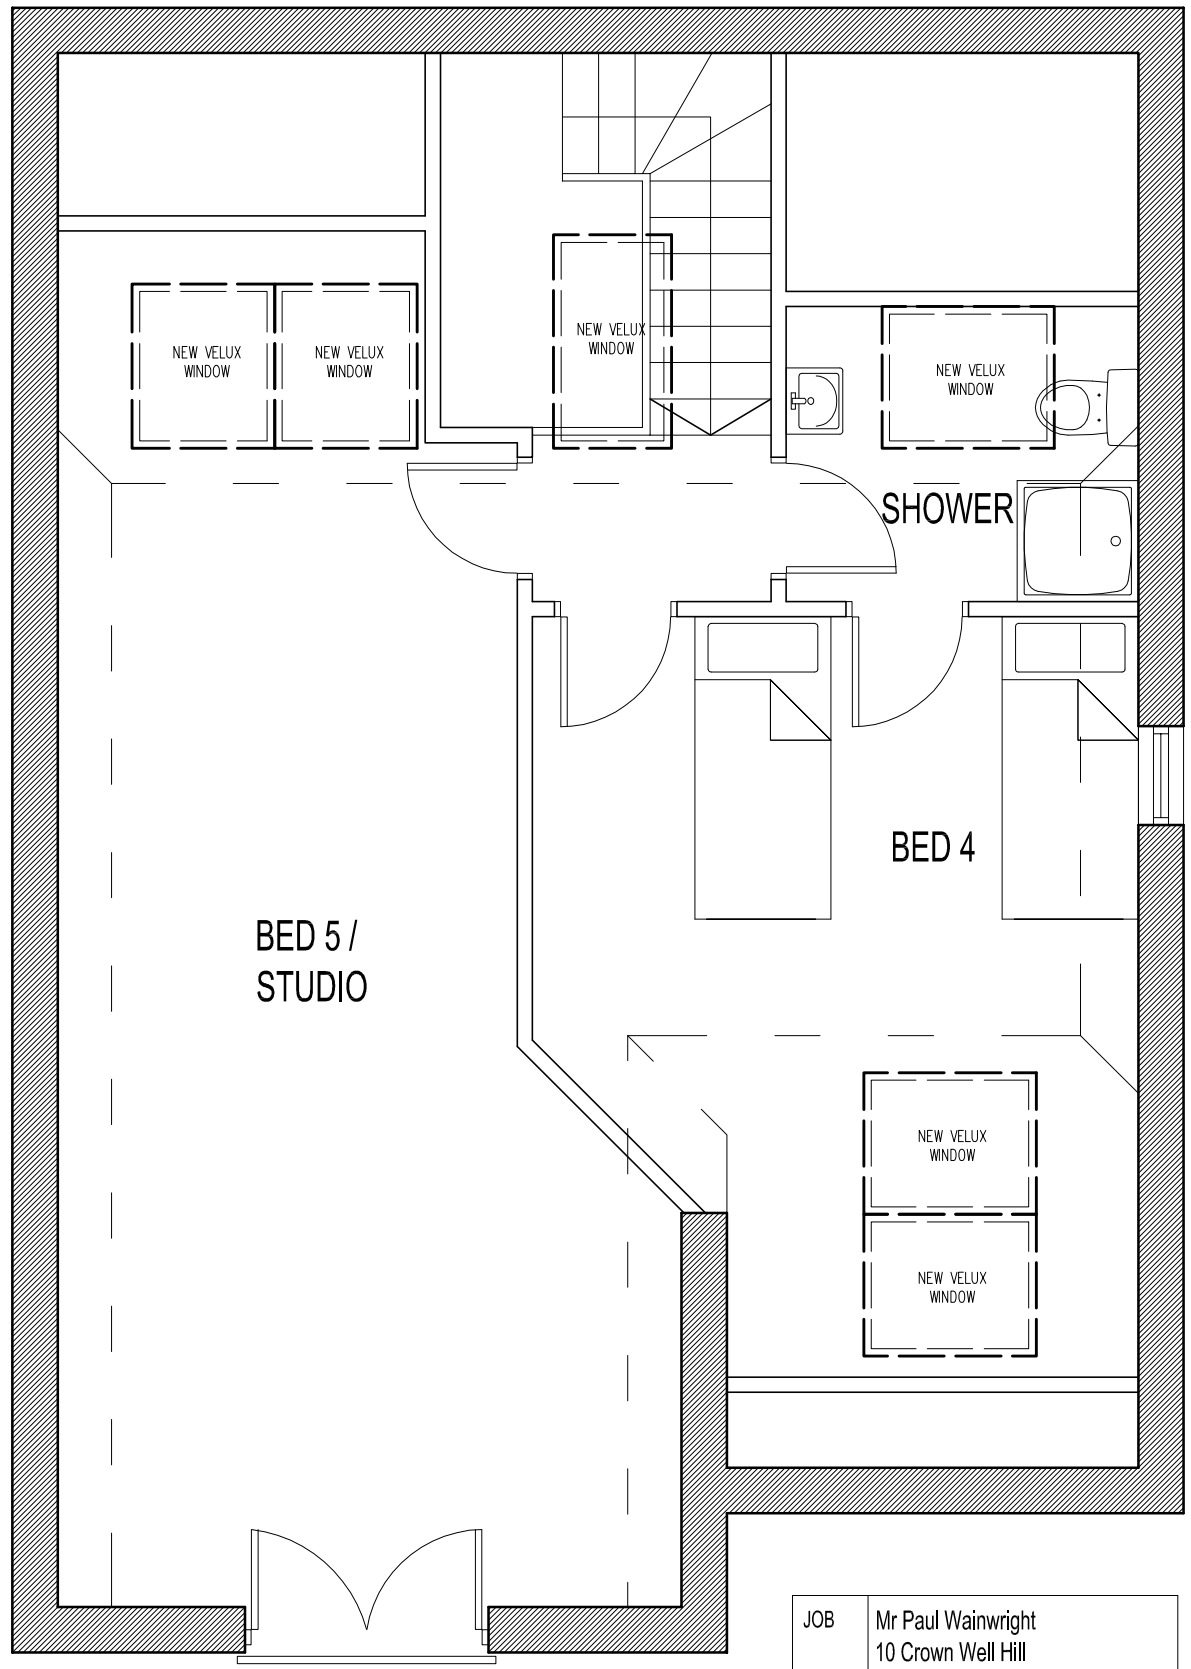

PROPOSED SECOND FLOOR PLAN

SCALE 1:50

JOB	Mr Paul Wainwright 10 Crown Well Hill Ardsley Barnsley S71 5BA
DATE	05-2013
DWG	213-003
SCALE	AS SHOWN @ A3