
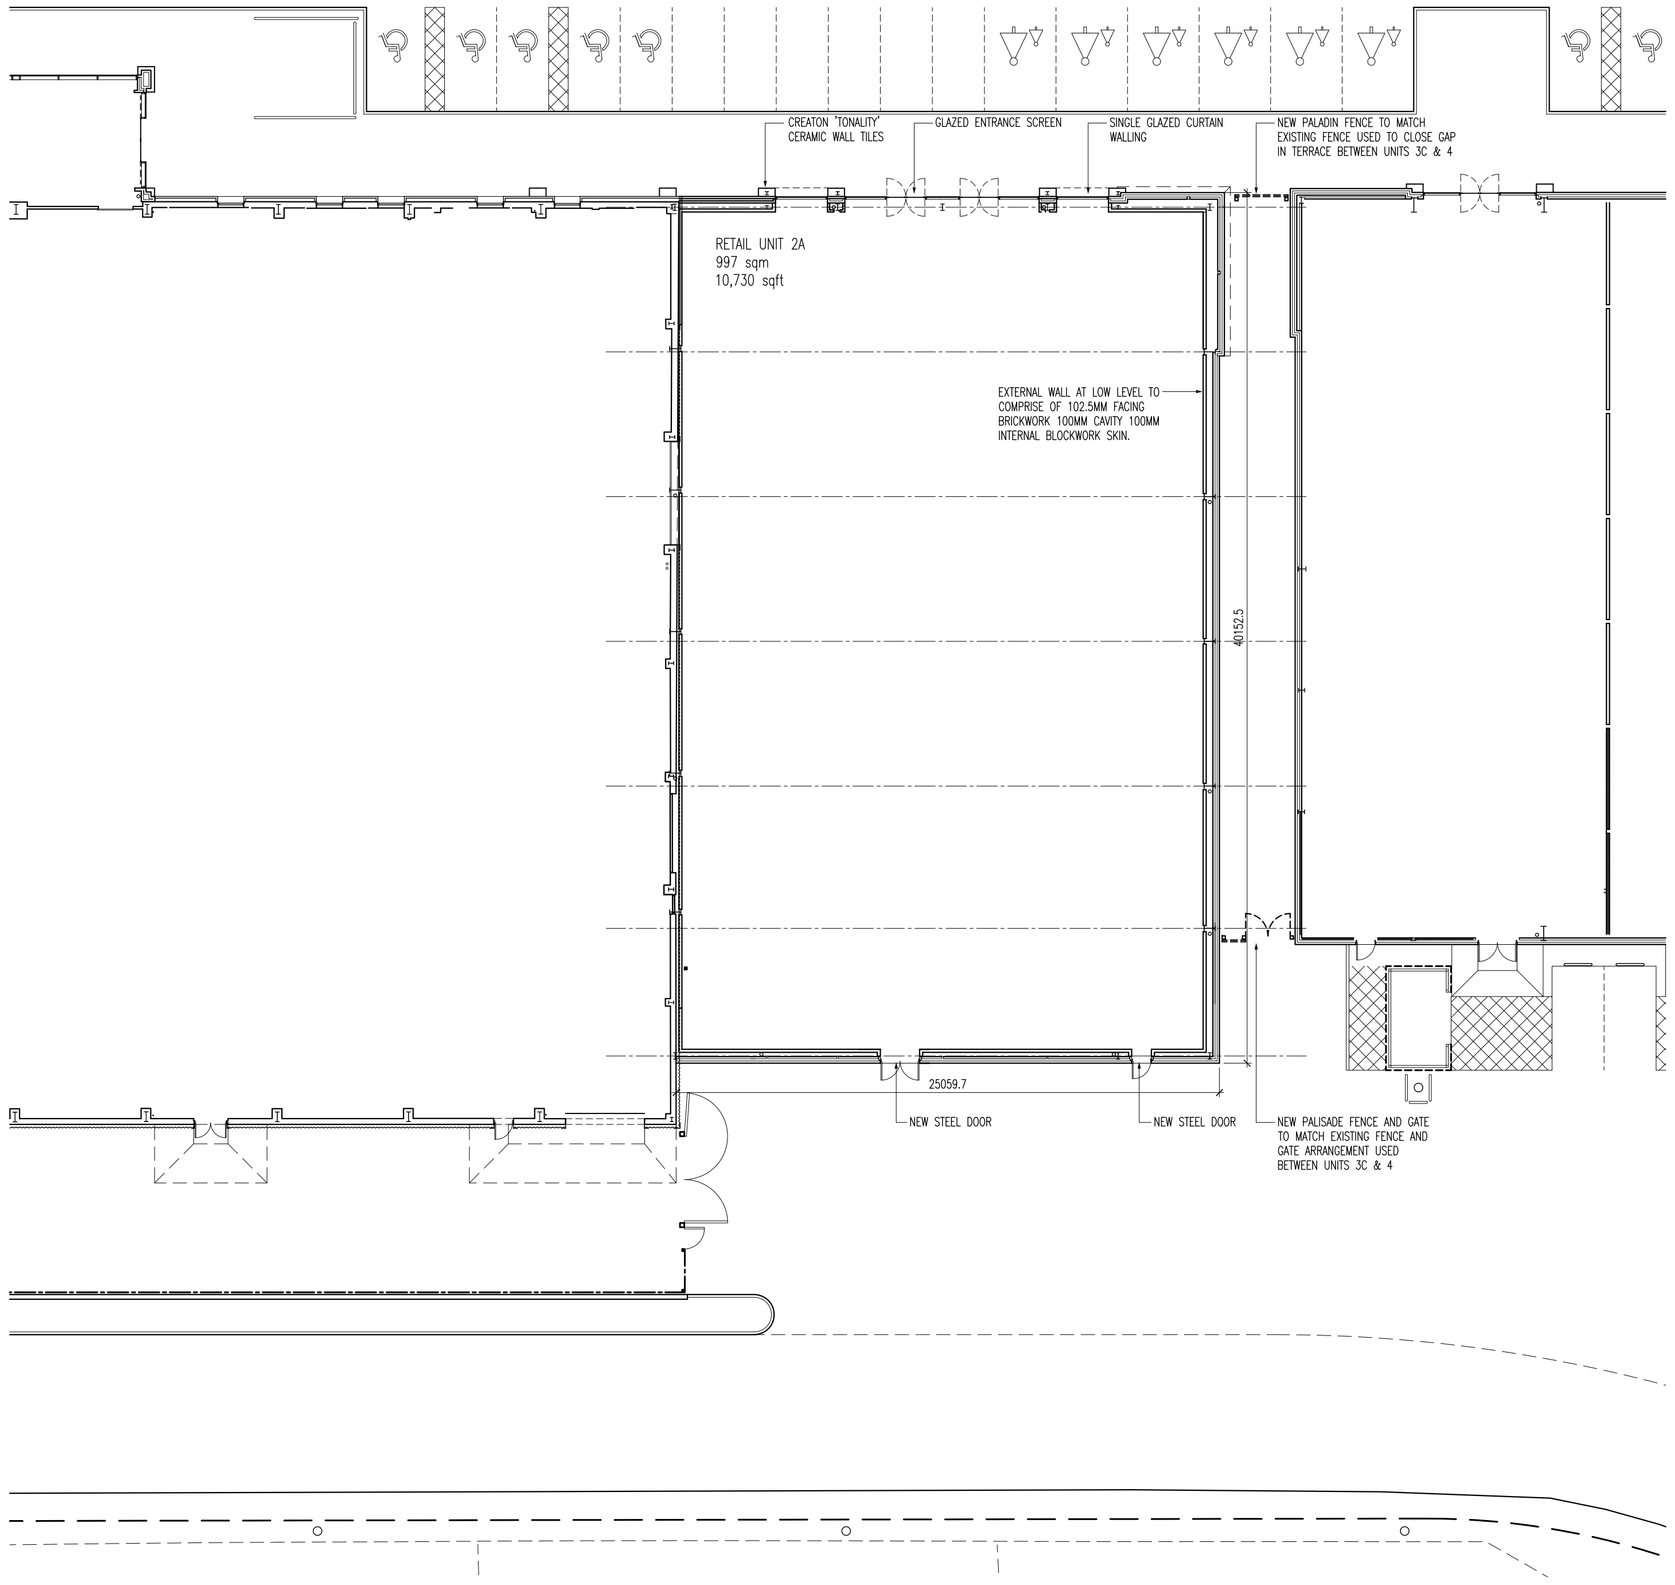


01 Proposed Floor Plan
Scale 1:200 @ A1

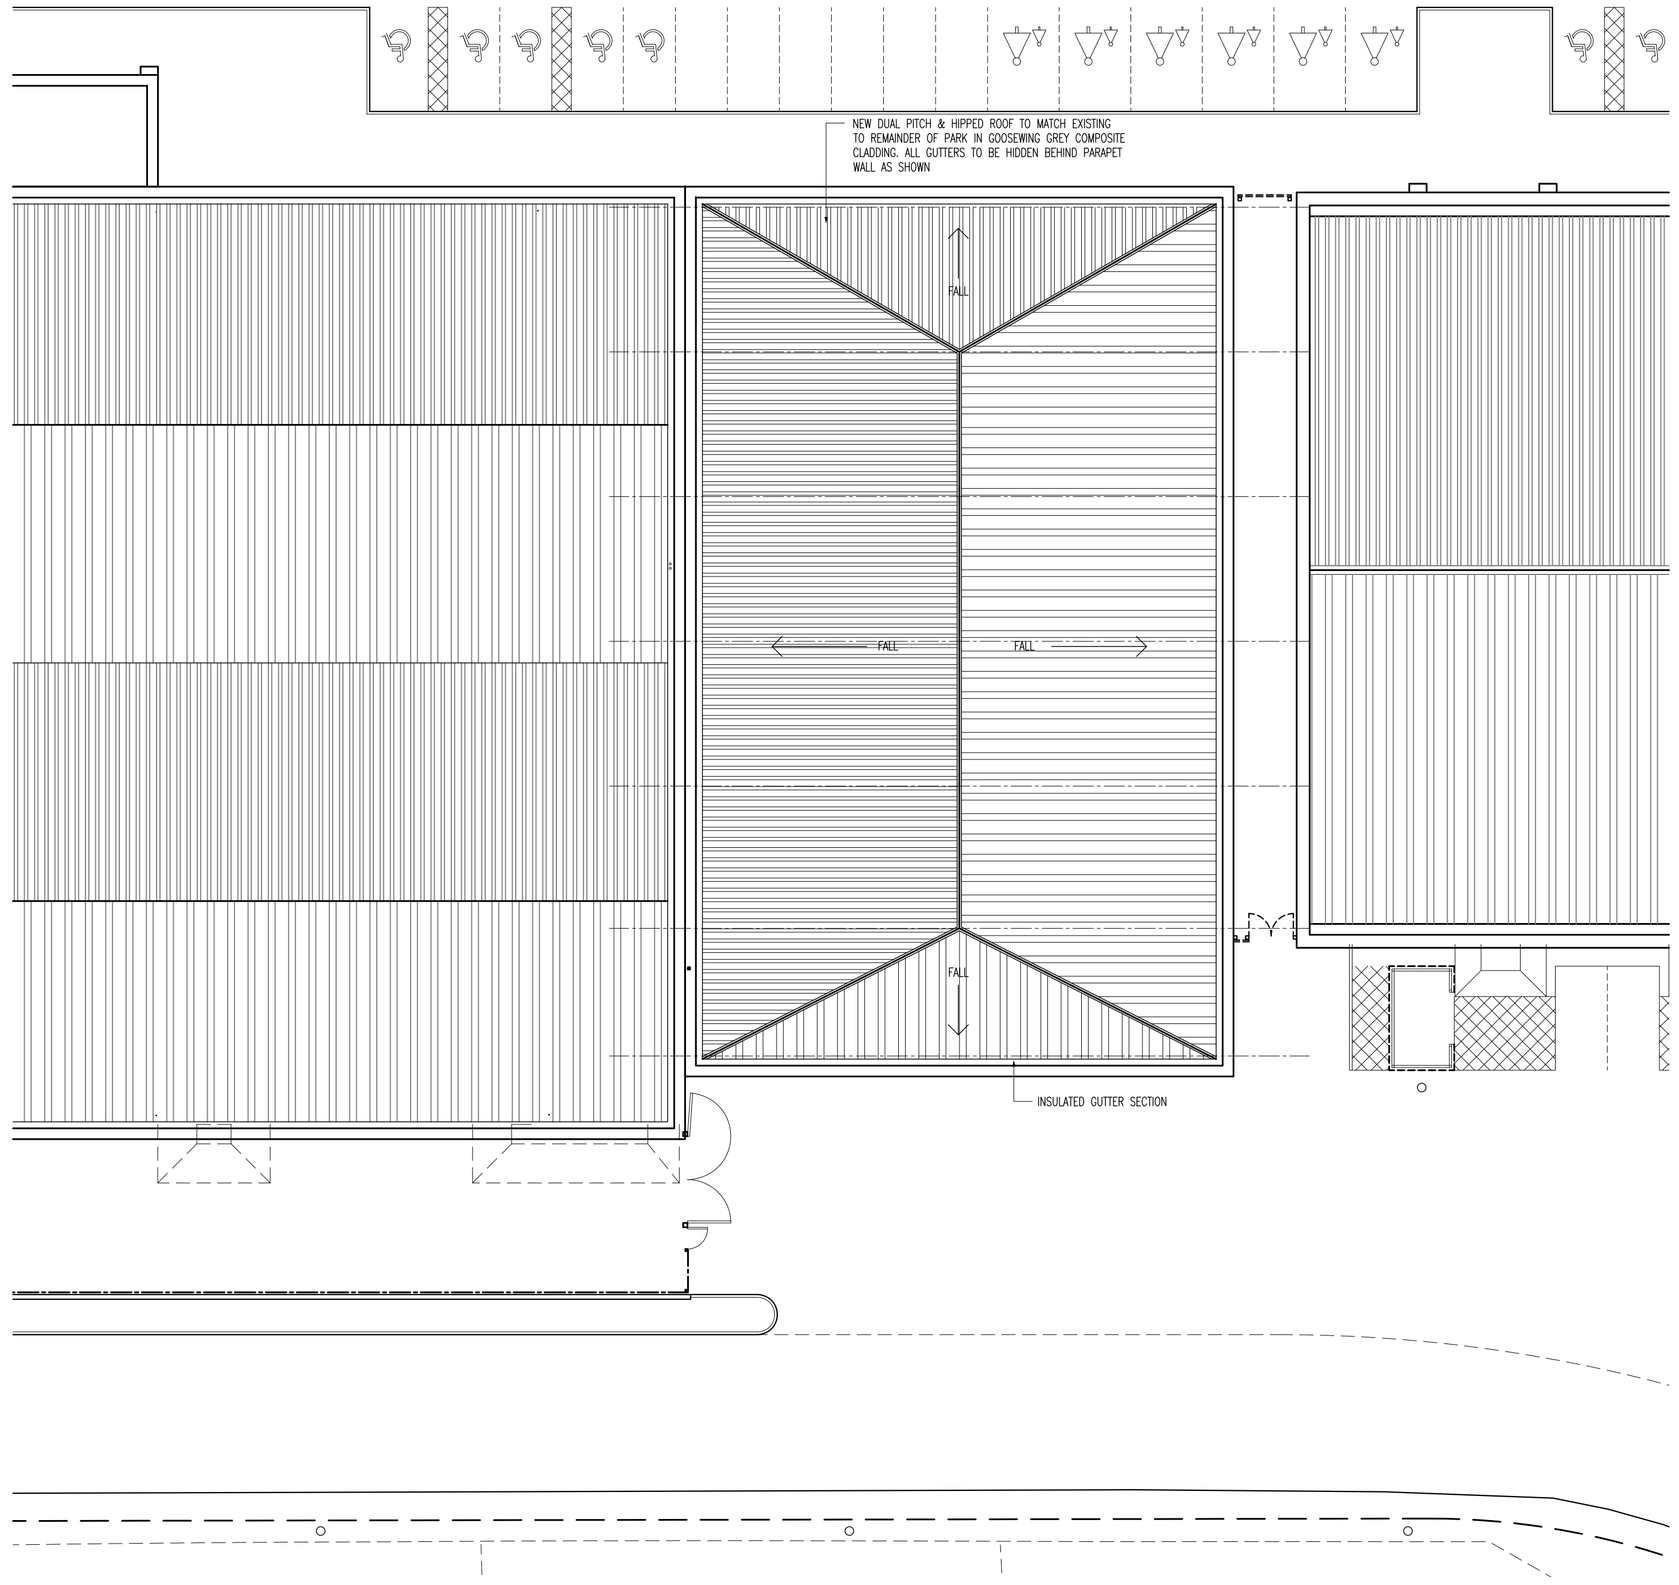

02 Proposed Roof Plan
Scale 1:200 @ A1

Rev	Description	Date	By	Chk
A	GROSS EXTERNAL AREA ADDED	13/08/15	DL	GB

Status: Purpose for Issue
Planning ■ Tender □
Construction □ As Built □
PLANNING

Client
PEEL DEVELOPMENTS UK Ltd

Contract
PROPOSED UNIT 2A
HARBOROUGH HILL ROAD
BARNSLEY

Drawing
PROPOSED FLOOR PLAN
AND ROOF PLAN

bateandtaylor architects
www.bate-taylor.co.uk
macintosh house
4a cambridge street
manchester m1 5gg
tel: 0161 236 0999
fax: 0161 236 0404
mail@bate-taylor.co.uk

Drawing No. MH877-04 Revision A
Scales 1:200 @ A1 Date JULY '15
Drawn DL Checked GB

This drawing is the copyright of the Architect and may not be reproduced without licence.
DO NOT scale from this drawing.