




NORTH ELEVATION

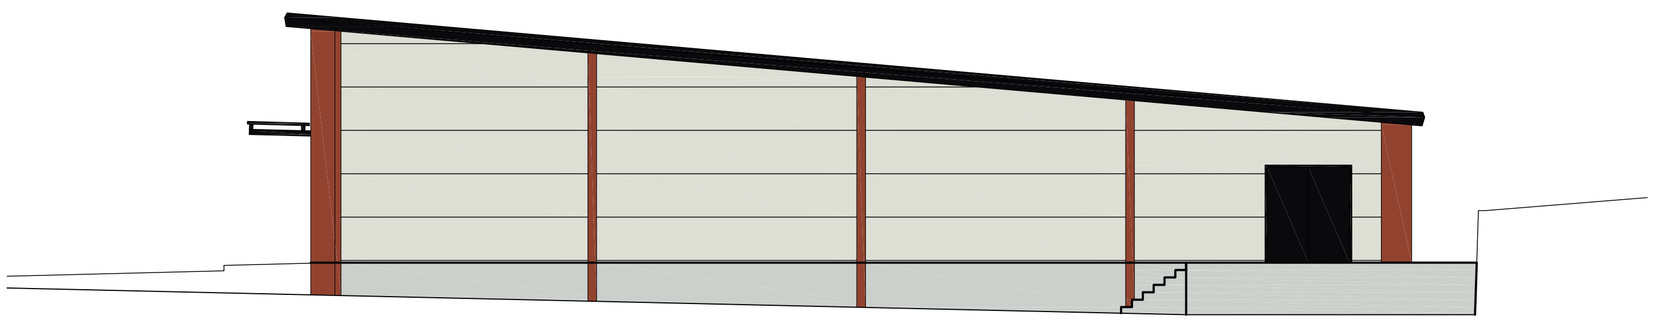

WEST ELEVATION

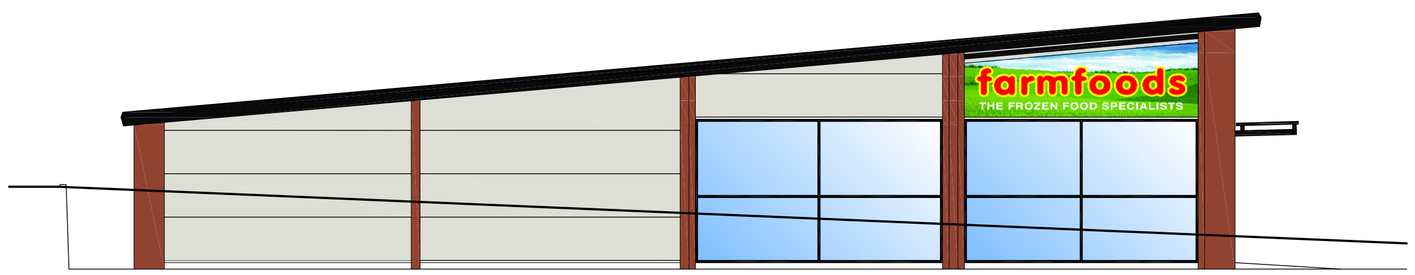

EAST ELEVATION

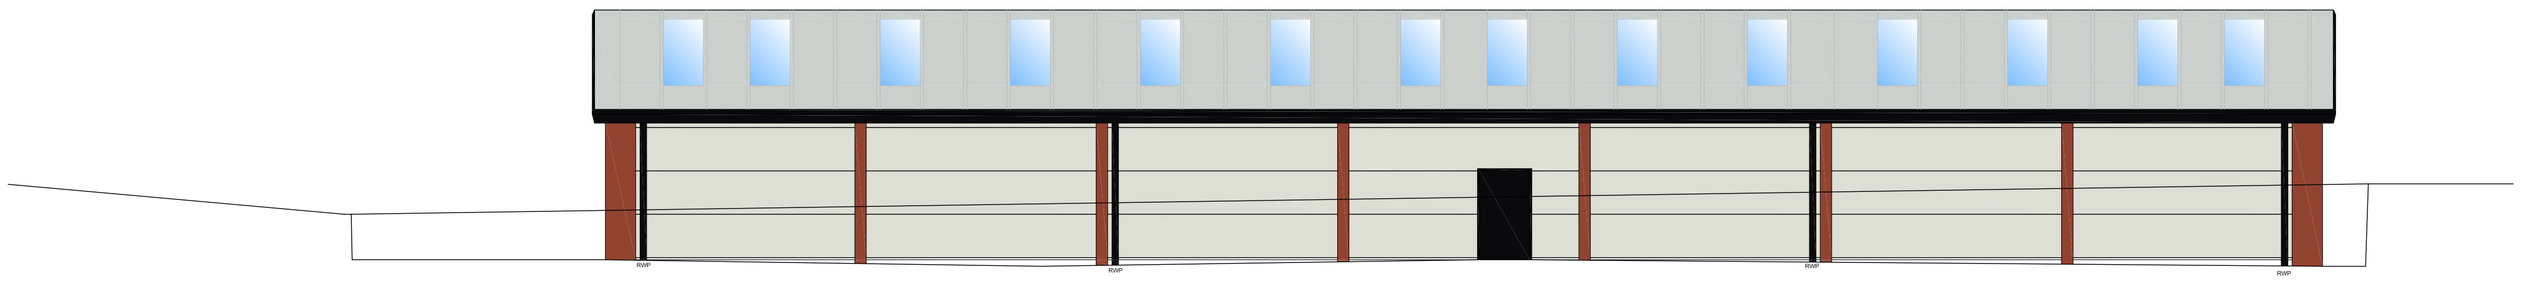

SOUTH ELEVATION

MATERIALS

WALL CLADDING – KS1000 MICRO-RIB COMPOSITE PANEL CLADDING COLOUR WHITE/GREY (RAL 9002)

COLUMN CASING – KINGSPAN FLAT COMPOSITE PANEL CLADDING COLOUR COPPER BEECH (RAL 040 40 40)

ROOF – KINGSPAN KS1000RW COMPOSITE PANEL COLOUR GOOSEWING GREY (BS 00 A 05)

ROOF LIGHTS – 20% KINGSPAN POLYCARB CLEAR ROOF LIGHTS

GUTTERS & DOWN PIPES – ALUMINIUM GUTTERS & DOWN PIPES COLOUR JET BLACK (RAL 9005)

FASCIAS & SOFFITS – PRESSED METAL COLOUR JET BLACK (RAL 9005)

DOOR FRAMES, DOORS AND WINDOW FRAMES – POWDER COATED JET BLACK (RAL 9005)

ROLLER SHUTTERS – POWDER COATED RAL 9005 (JET BLACK) SOLID LATHE UP TO 1m AFFL, PERFORATED LATH FROM 1m to 2m AFFL AND SOLID LATHE ABOVE.

SCALE BAR

0m 5m 10m

Rev:	Date:	Description:	Drawn:	Checked:
B	25.11.2014	Elevations amended to match revised site plan.	DMW	
A	03.10.2014	Elevations amended to match site levels and section added.	DMW	

CPLC ASSOCIATES
Tel:01242 672333 Fax:01242 672555
Email: cplc@cplc-associates.com
The Bungalow, 87a Station Road
Bishops Cleeve, Cheltenham, GL52 8HJ.

Project/Client:	Drawn By:	Date:	Checked By:
Farmfoods Limited – The Athersley Arms, Rotherham Road, Barnsley, S71 1UT.	DMW	25.09.2014	
Drawing: Proposed Elevations	Scale: 1:100@A1	Drawing No: EL 400	Revision: B
	Project No: 1736		

©CPLC Associates Ltd. Contractors must work to figured dimensions which are to be checked on site. Any discrepancies must be reported immediately.