
Notes


1. Do not scale drawing. If in doubt contact DMS Architecture Ltd.
2. All dimensions are in millimetres unless noted otherwise.
3. Not for construction unless otherwise shown.
4. When appropriate, this drawing to be read in conjunction with project specific Designers Risk Assessments, produced in accordance with requirements of Regulation 13 of the Construction (Design and Management) Regulations 2007.
5. The design shown on this drawing is the property of DMS Architecture Ltd and is not to be used or the drawing copied, communicated or disclosed, in whole or in part, except in accordance with a contract, licence or agreement in writing with DMS Architecture Ltd.




PROPOSED FRONT ELEVATION - SCALE 1:100

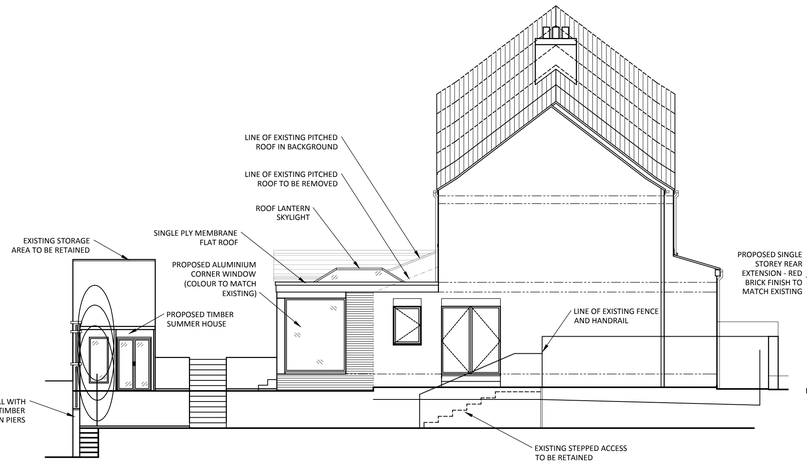


PROPOSED SIDE ELEVATION - SCALE 1:100

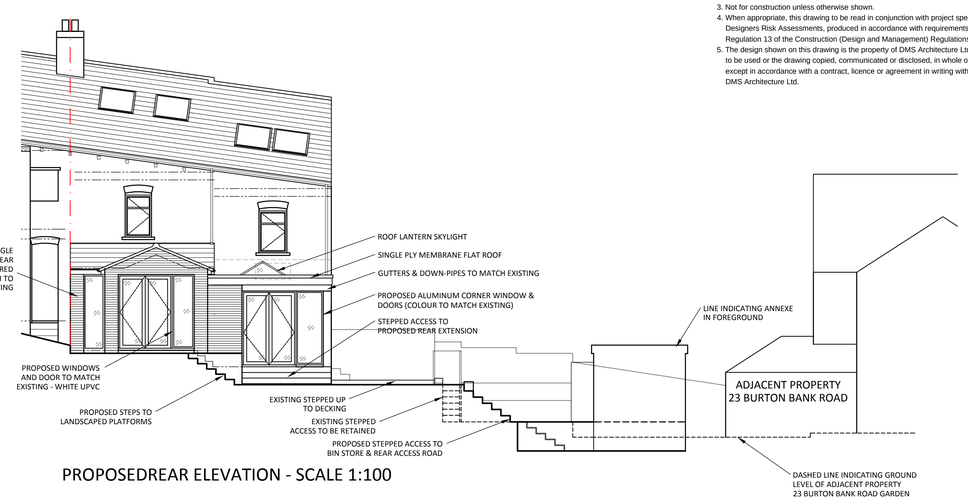


PROPOSEDREAR ELEVATION - SCALE 1:100

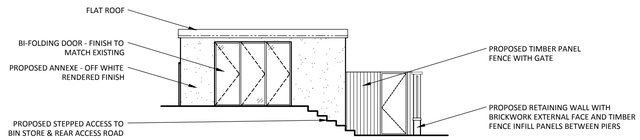


PROPOSED ANNEXE FRONT ELEVATION - SCALE 1:100

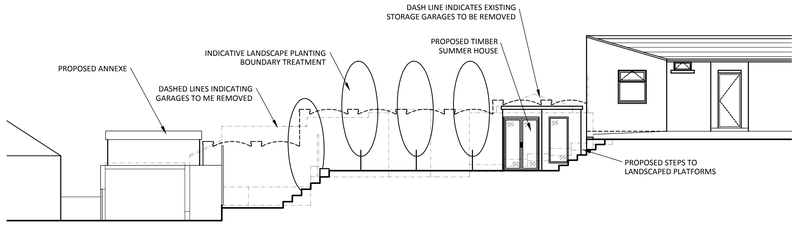


SITE SECTION A - A (SCALE 1:100)

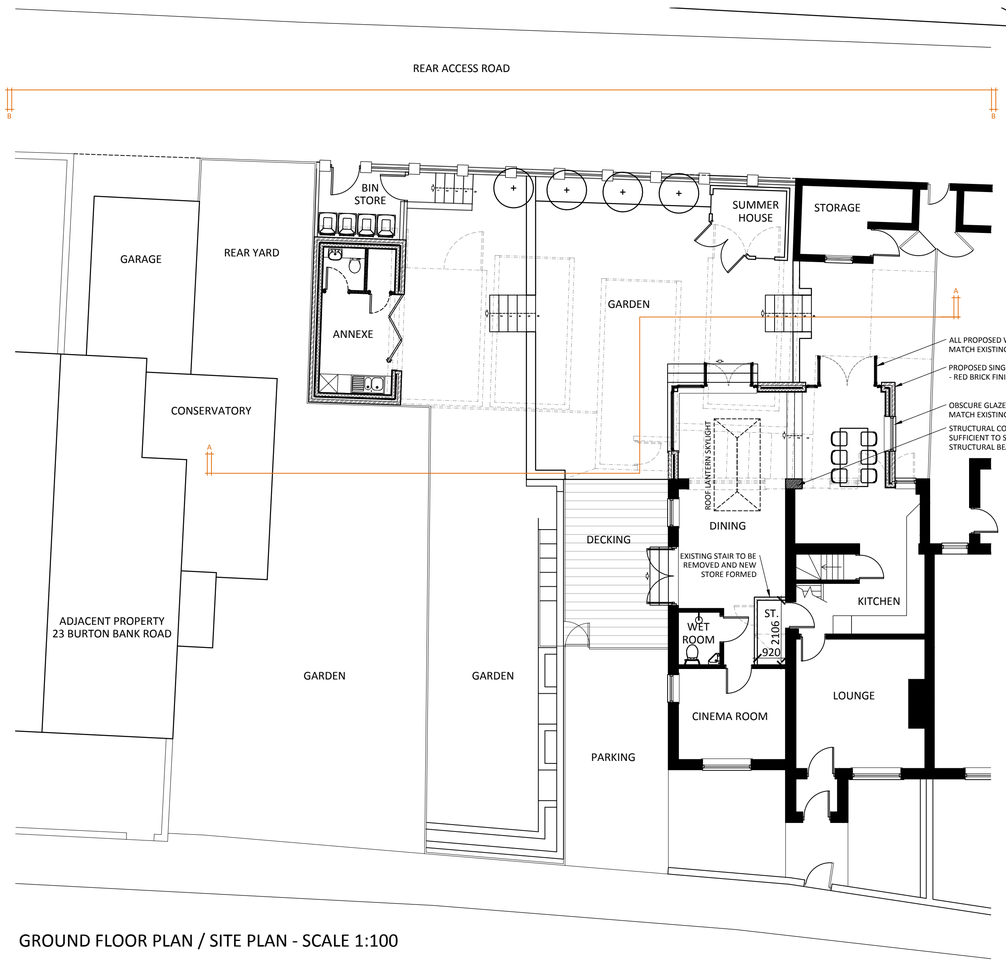


GROUND FLOOR PLAN / SITE PLAN - SCALE 1:100

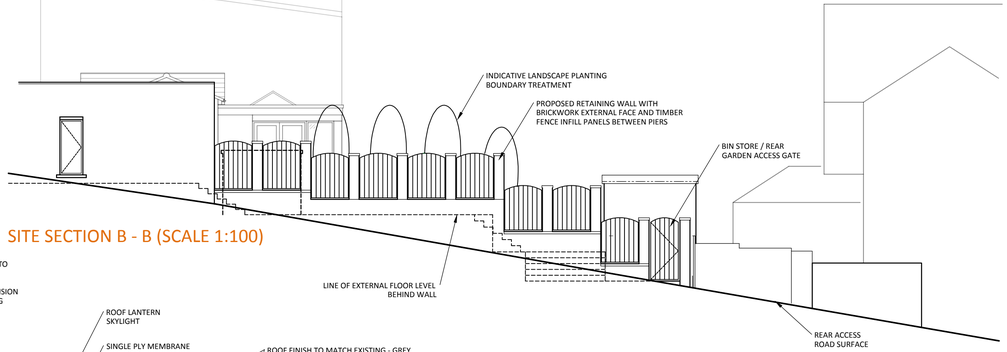


SITE SECTION B - B (SCALE 1:100)

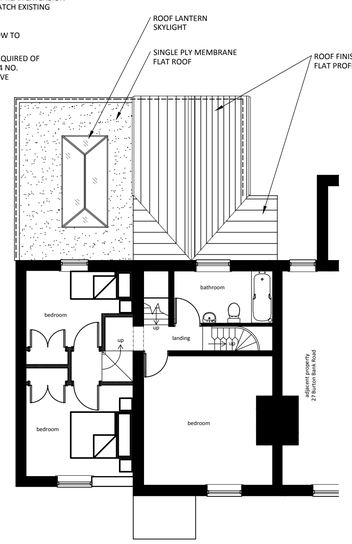

FIRST FLOOR PLAN

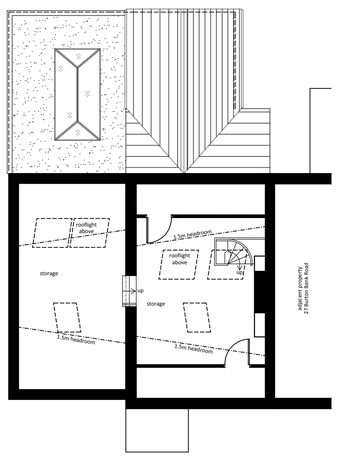

SECOND / ROOF SPACE FLOOR PLAN

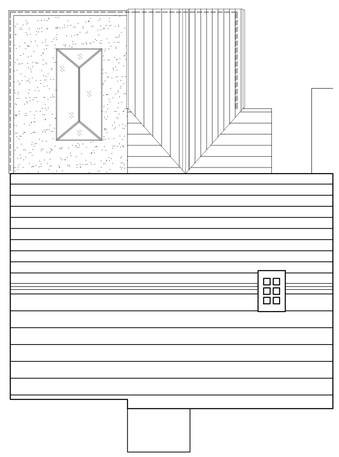

PROPOSED ROOF PLAN

REV.	DATE	DESCRIPTION	DRN.	CKD.
D	31.01.18	Corner window added to Dining Room	MS	--
C	07.12.17	Two roof layout options developed for client consideration	MJB	MS
B	04.12.17	Minor amendments in line with client comments	MJB	MS
A	28.11.17	Minor amendments in line with client comments	MJB	--

DMS ARCHITECTURE
THE OLD POLICE STATION, HIGH STREET
NORMANTON, WF6 2AL
Tel: 01924 899749
E-mail: mail@dmsarchitecture.co.uk www.dmsarchitecture.co.uk

PROJECT

MR & MRS ASHWORTH
PROPOSED EXTENSION
25 BURTON BANK ROAD,
MONK BRETTON, BARNSLEY, S71 2AB

TITLE

PROPOSED FLOOR PLANS, ELEVATIONS & SECTION

STAGE

PLANNING

PROJECT No.	DRAWING No.	REV.
1319	1319 A(01)004	D
SCALE: 1:100 @ A1	DATE: NOVEMBER 2017	
DRAWN: MJB	CHECKED: MS	