

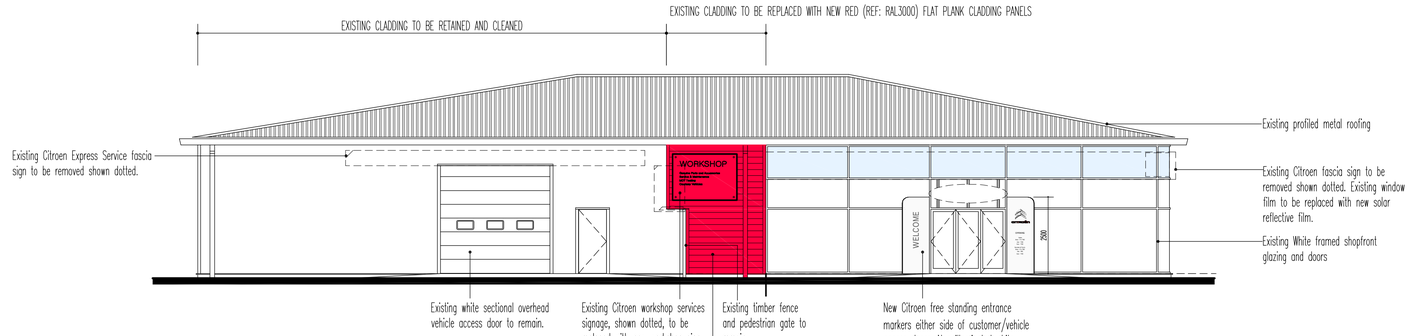



NORTH WEST ELEVATION

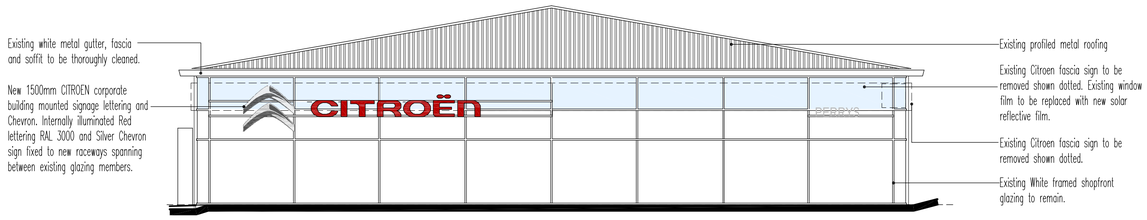

SOUTH WEST ELEVATION

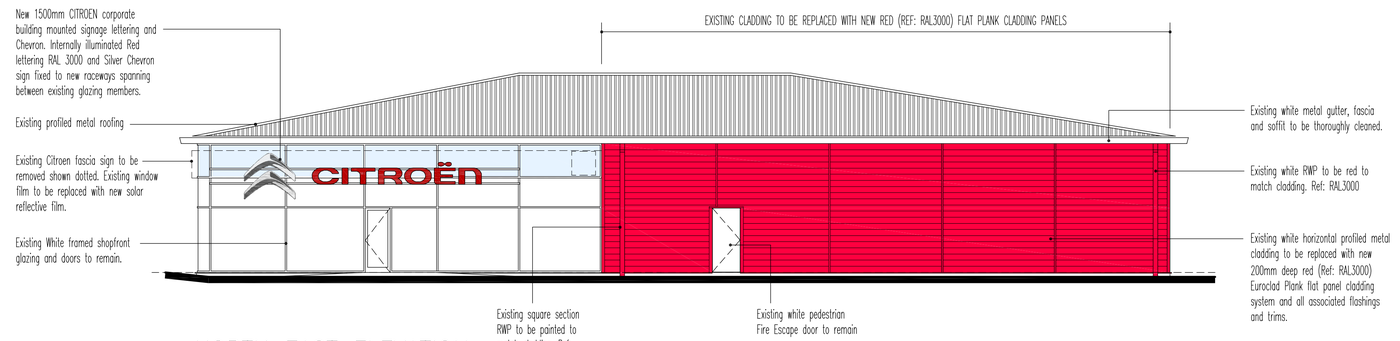

NORTH EAST ELEVATION

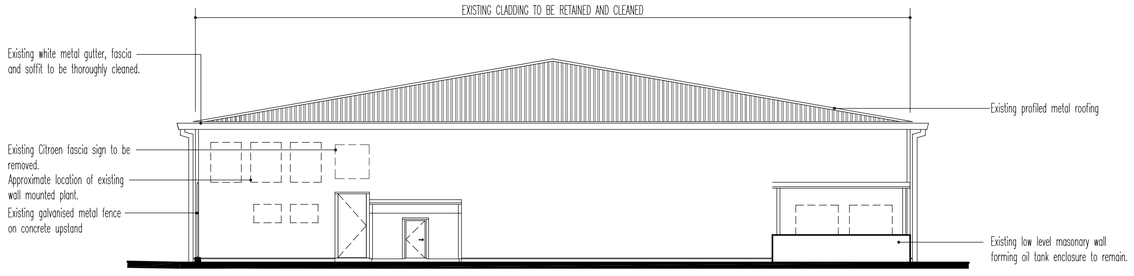

SOUTH EAST ELEVATION

NOTE :

1) This drawing has been produced without the aid of a full detailed survey and should not be used as a working drawing as its accuracy cannot be guaranteed.

Revision	E : Preliminary and Feasibility notes removed.	PS	13/07/11
Revision	D : New cladding note revised to include reference to flat plank system.	PS	05/07/11
Revision	C : Solar reflective film note added. 'Perrys' sign repositioned to line up with 'Citroen' sign.	PS	27/06/11
Revision	B : Extent of Workshop cladding reduced to customer facing areas only and existing high level glazing reinstated.	MS	06/06/11
Revision	A : Profiled cladding to North East and North West elevations changed to red composite panels. South East elevation cladding red overpainting omitted.	PS	08/09/10

scaramanga design
Studio 6, Chestnut Court
Jill Lane, Sambourne, Worcs B96 6ES
Tel: (01527) 894466 Fax: (01527) 892967
E-mail: mail@scaramangadesign.com
Website: www.scaramangadesign.com

client: CITROEN UK LTD

project: PROPOSED ALTERATIONS TO PERRYS CITROEN, CLAYCLIFFE ROAD, BARNSLEY

title: PROPOSED ELEVATIONS OPTION 2

scale	date	drawn	drg. no.	rev.
1:100 When plotted at A1 format	10/05/10	PS	CIT32/04	E

Do not scale from this drawing — All dimensions to be checked on site

© Scaramanga Design Limited

PDF created with pdfFactory trial version www.pdffactory.com