KEY


1. TRISOMET 120mm ROOF PANEL
AS CLAUSE H43/120
COLOURCOAT HPS200 GOOSEWING (RAL 7038)
TO INCLUDE 10% TRIPLE LEAF GRP ROOFLIGHTS

2. TRISOMET 80mm WALL PANEL (VERTICAL)
AS CLAUSE H43/120
COLOURCOAT HPS200 GOOSEWING (RAL 7038)


3. ~~TRISOMET 80mm WALL PANEL (HORIZONTAL)~~
~~AS CLAUSE H43/120~~
~~COLOURCOAT HPS200 SARGASSO~~

4. TRISOMET 80mm WALL PANEL (VERTICAL)
AS CLAUSE H43/120
COLOURCOAT HPS200 ALBATROSS


5. TRISOMET 80mm WALL PANEL (VERTICAL)
AS CLAUSE H43/120
COLOURCOAT HPS200 MERLIN

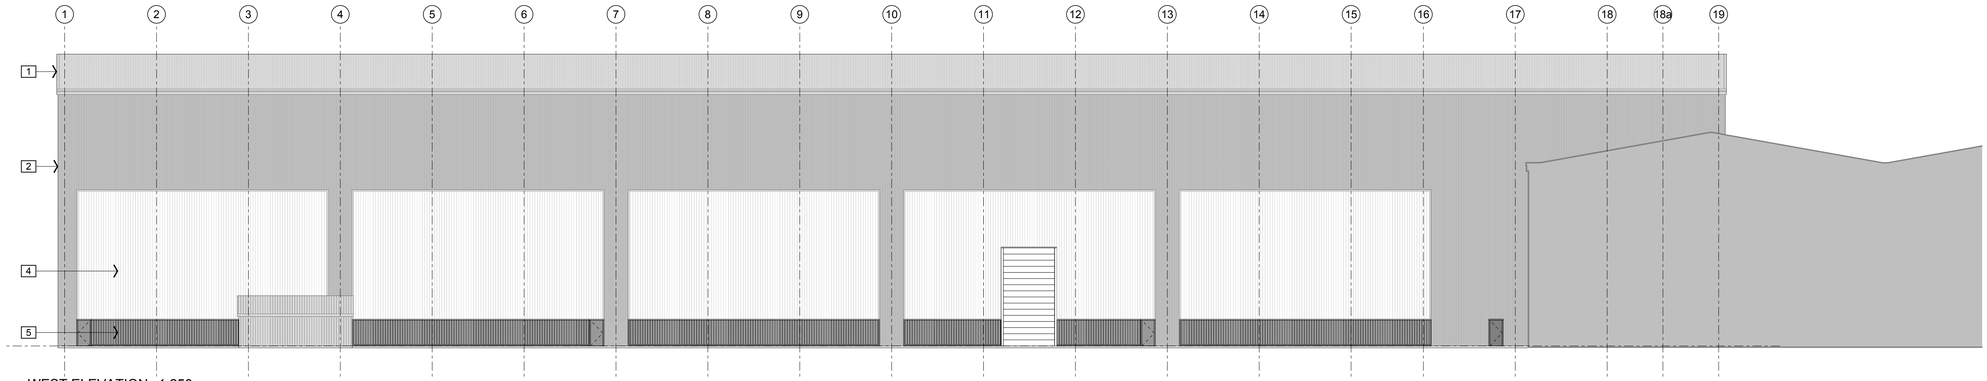


WEST ELEVATION - 1:250

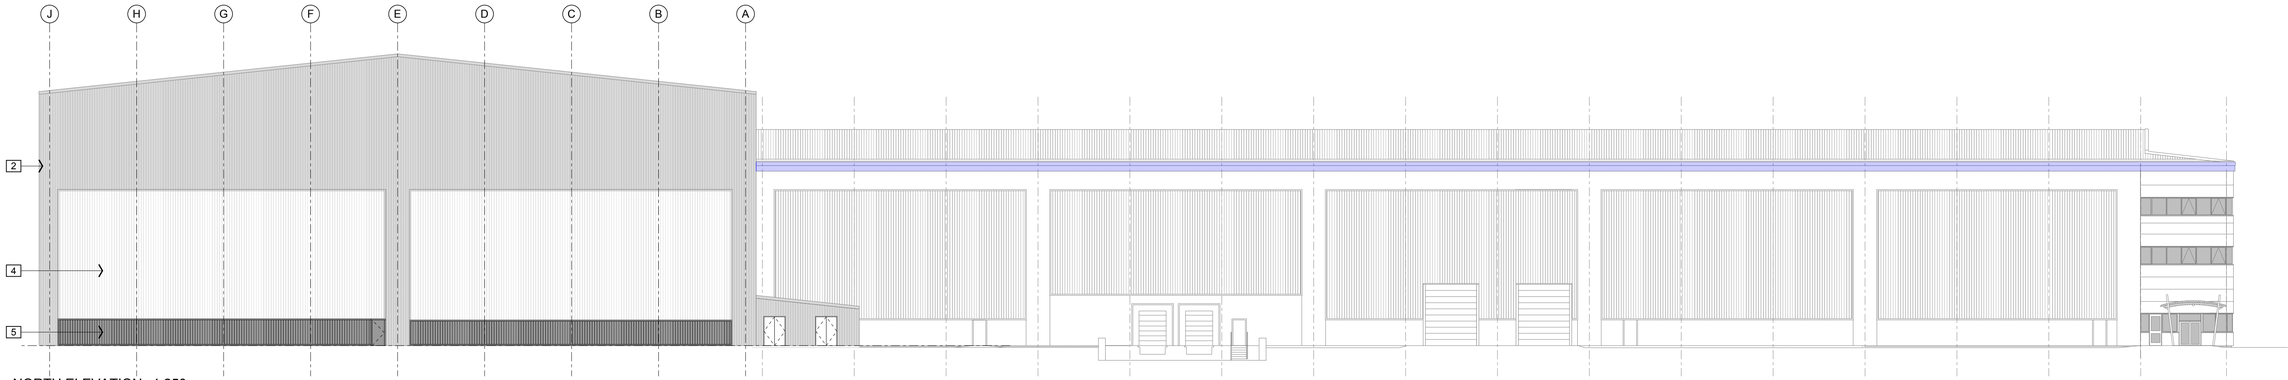

NORTH ELEVATION - 1:250

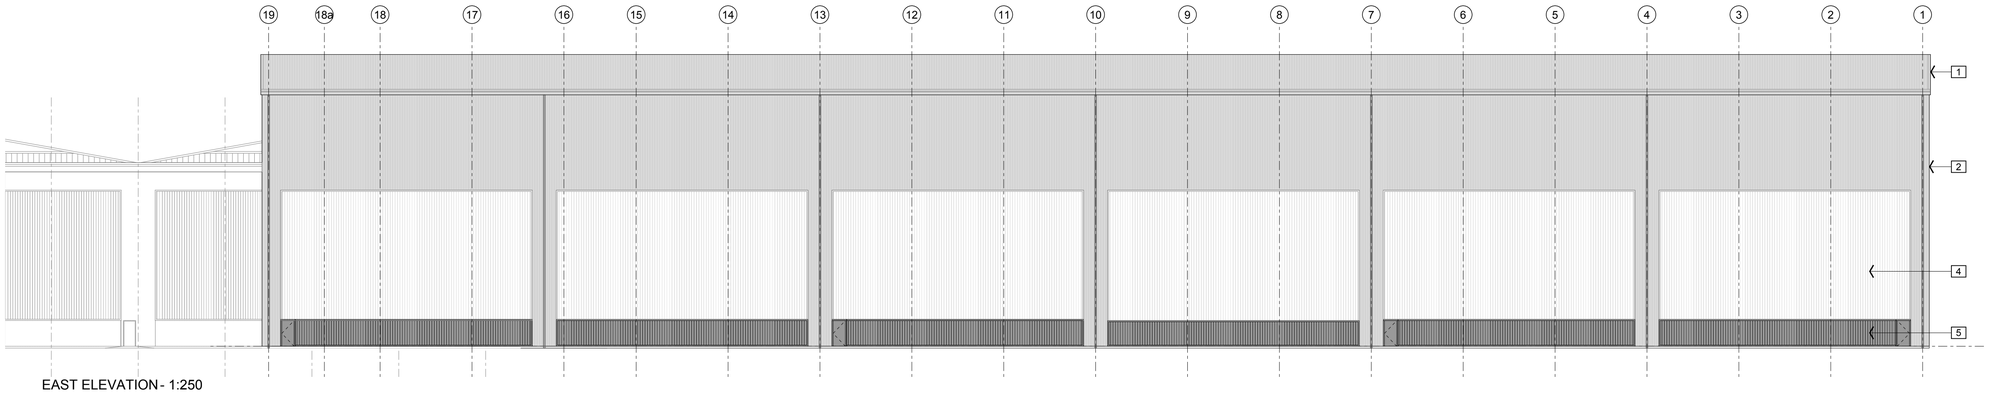

EAST ELEVATION - 1:250

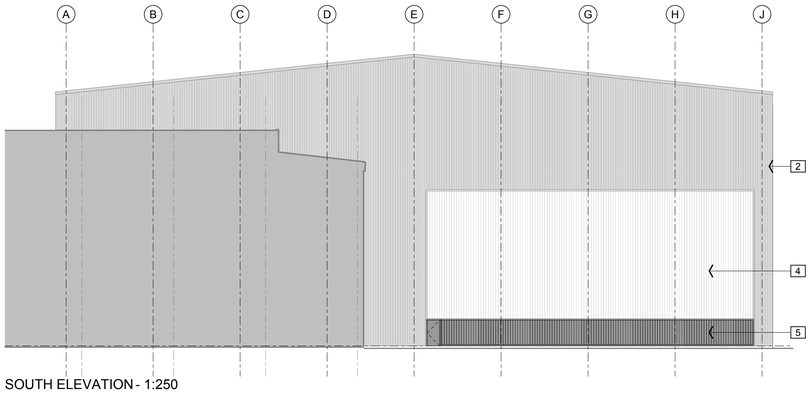

SOUTH ELEVATION - 1:250

1:250 SCALE BAR

0m 1m 5m 10m 20m

WHp ARCHITECTURE

CLIENT
PORTWEST CLOTHING LTD

PROJECT
PLOT 5 FIELDSEND BUSINESS PARK

DRAWING TITLE
GA ELEVATIONS

JOB NO	DRG NO	REV	SCALE @ A1	DATE
3364	12	E	1:250	18 11 21

This drawing is the property and copyright of WHp Residential Ltd, Shepley, Huddersfield
tel. 01484 602377, fax. 01484 602723, email enquiries@waltonhorsfall.co.uk
and must not be amended or reproduced without written consent.
Do not scale. Use only figured dimensions, and report any anomalies.