
Drawing No.	Rev No.
MNM001 -001	

DO NOT SCALE: Contractor to check all dimensions and report any omissions or errors


NOTES

N
W E
S

INDICATIVE ONLY

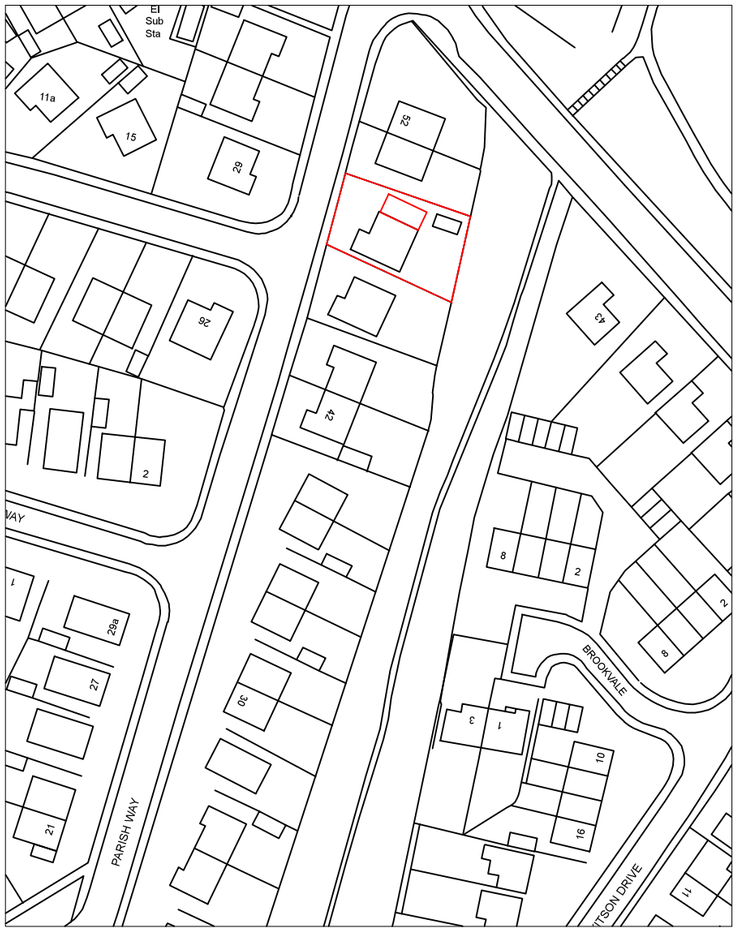

LOACATION PLAN
SCALE 1:1250 AT A3

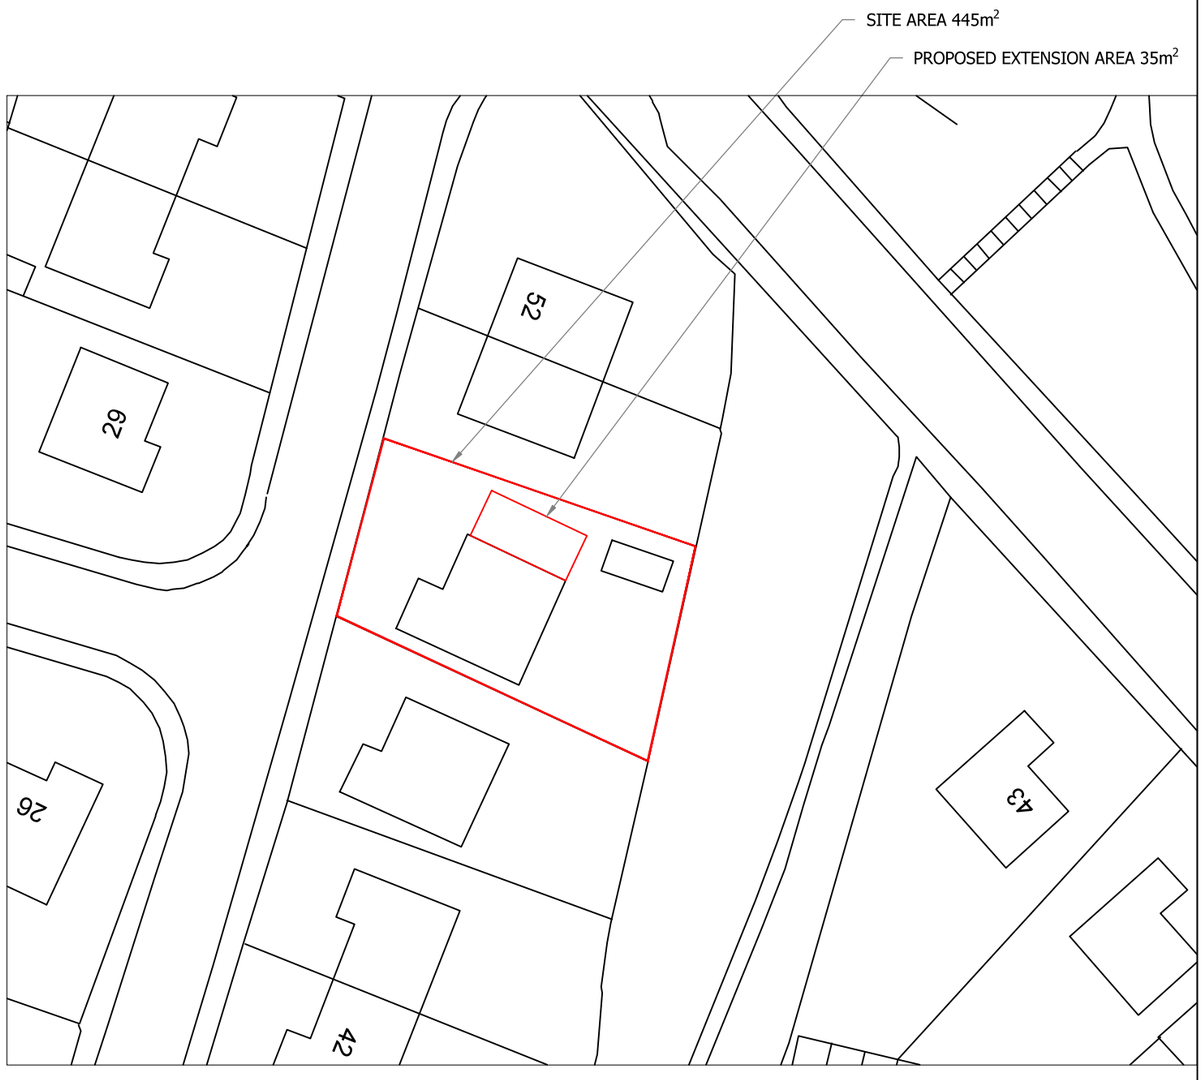

SITE PLAN
SCALE 1:500 AT A3

Rev	Description	By	Chk	App	Date

JRB DESIGNS Ltd
1 Saville Road
Cudworth
Barnsley
S72 8LT
Tel: 01226 383542
Fax: 01226 380078
Mob: 07970 541192
Email: john@jrbdesigns.co.uk

This drawing is copyright. © jrbdesigns Ltd.

Client
MR. N MORGAN

Drawing Title
SITE PLANS

Address
48 PARISH WAY
MONK BRETTON
BARNSLEY
S71 2JW

Project Title:
PROPOSED SINGLE STOREY SIDE EXTENSION

Purpose of Issue:
PLANNING

Drawing Status
FIRST ISSUE

Scale at A3	Drawn By	Date	
AS SHOWN	JRB	01/03/2022	
Checked By	Date 01/03/2022	Approved By	Date 01/03/2022
Project No. MNM001	Drawing No. 001	Revision -	

APPROVAL [X] INFORMATION [ ] TENDER [ ] CONTRACT [ ] CONSTRUCTION [ ]