

All dimensions in mm unless otherwise stated
The contractor must verify all dimensions on site before commencing on site
Architect must be notified of any suspected discrepancies or omissions
Scaled dimensions to be confirmed by the Architect

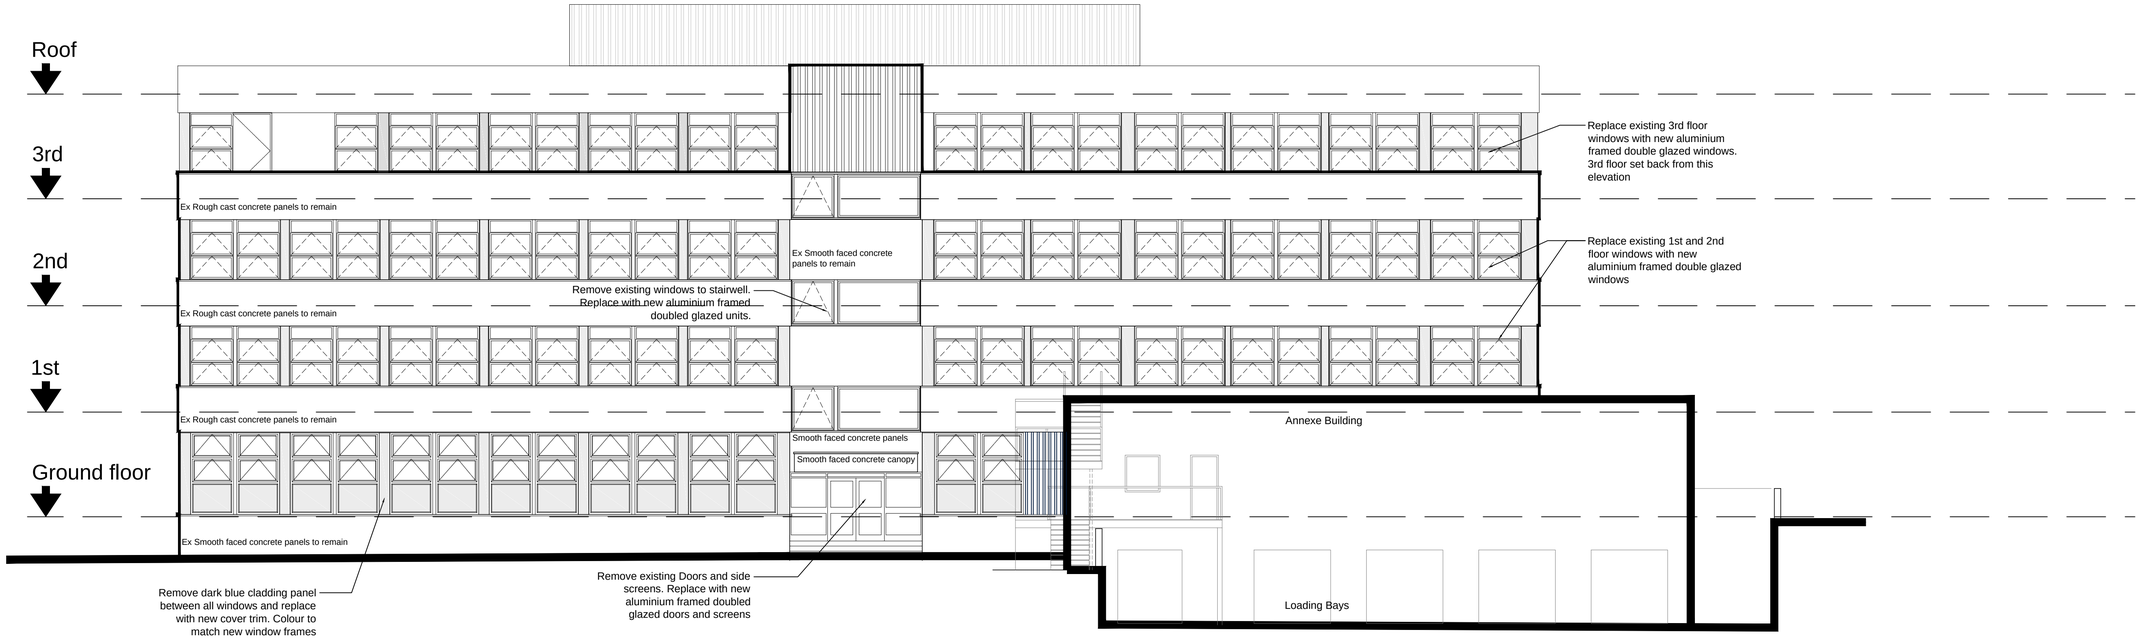

PROPOSED SOUTH EAST ELEVATION

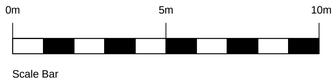

Scale Bar

Revisions

A - 17/10/12 - Proposed window profiles shown
B - 05/11/12 - Window/Door Tags Added
C - 14/11/12 - Window/Doors Tags Removed
D - 22/11/12 - Overhead Panels Removed from Ground Floor Windows

Barnsley NHS Trust

Barnsley Hospital
Gawber Road
Barnsley

Proposed Window Replacement
Maternity Block
Proposed South East Elevation

Scale 1:100@A1 / 1:200@A3

b&c
beaumont & cowling
chartered architects
15 collegiate crescent
sheffield
S10 2BA
t: 0114 266 3001
f: 0114 266 3002
w: www.beaumontandcowling.co.uk
e: sheffield@beaumontandcowling.co.uk

Date 9.10.12 | No. 3305/27 | Rev. D

X:\Healthcare\Barnsley Hospital\3305 Maternity Block Windows\Working\Proposed Elevations - With Tags.dwg, 3305_27 A3 Portrait, 22/11/2012 12:13:04, DrawPlotter, DWG To PDF.pc3, ISO A3 (841.00 x 594.00 MM), 1:1