
Date:	Comments:	Dn:	Ch:	App:	Rev:
03/06/2011	Drawing updated to reflect 2010 scheme changes. Issued for Planning	ST	BM		AA

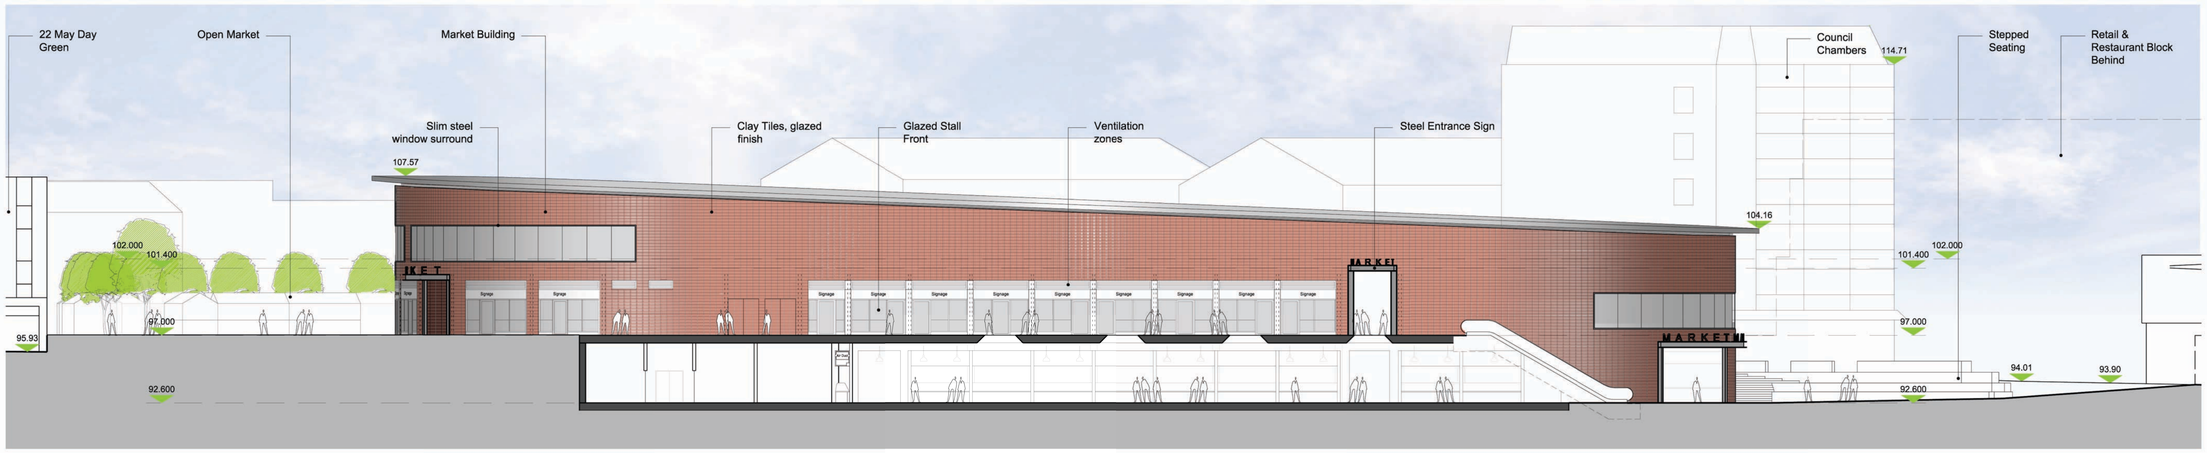


Market Square | Kendray Street | Eldon Street

Kendray Street North Elevation (8)
1:200



Market Parade | Market Square

Market Parade, South Elevation (9)
1:200

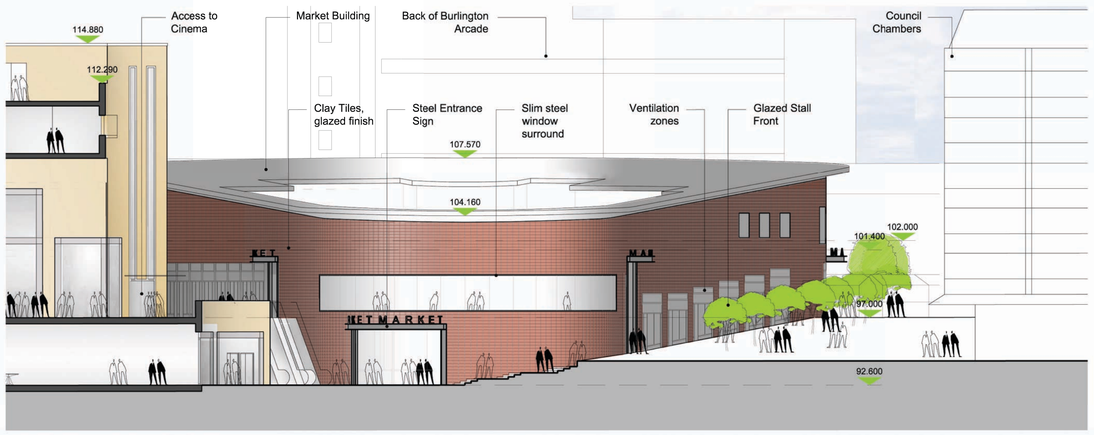


Midland Street (East) | Market Square | Kendray Street | Midland Street

Market Square, East Elevation (10)
1:200



Kendray Street | Market Square | Market Parade | Cheapside

Market Square, West Elevation (11)
1:200

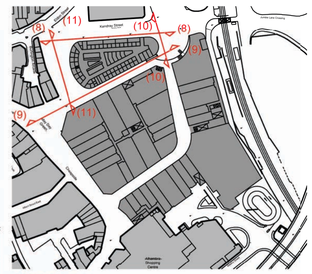

KEY PLAN
1:3000

Notes:
Do not remove this panel from the drawing
No dimensions to be scaled from this drawing
Report all errors and omissions to the Architect
Dimensions to be checked on site before fabrication

The 1249 Regeneration Partnership LLP

CZWG
17 Bowling Green Lane
London EC1R 0QB
Tel: 020 7253 5935
Fax: 020 7250 0594
www.czwg.com

HolderMathias
50 Conduit Street
London W1S 2YT
Tel: 020 7287 7774
Fax: 020 7287 1175
www.holdermathias.com

Barnsley Markets
Barnsley Town Centre
The 1249 Regeneration Partnership LLP

Market Elevations (8,9,10&11)

Job No: 1451 / 3158

DWG No: AL(01)004

Rev: AA

Drawn:	Check:	Status:	Scale:
03/06/2011 ST	BM	Planning	1/200 @ A1