


EXISTING SIDE ELEVATION

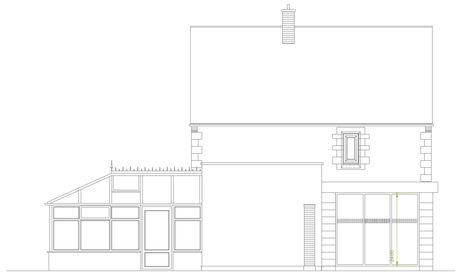


EXISTING SIDE ELEVATION



EXISTING FRONT ELEVATION



EXISTING REAR ELEVATION

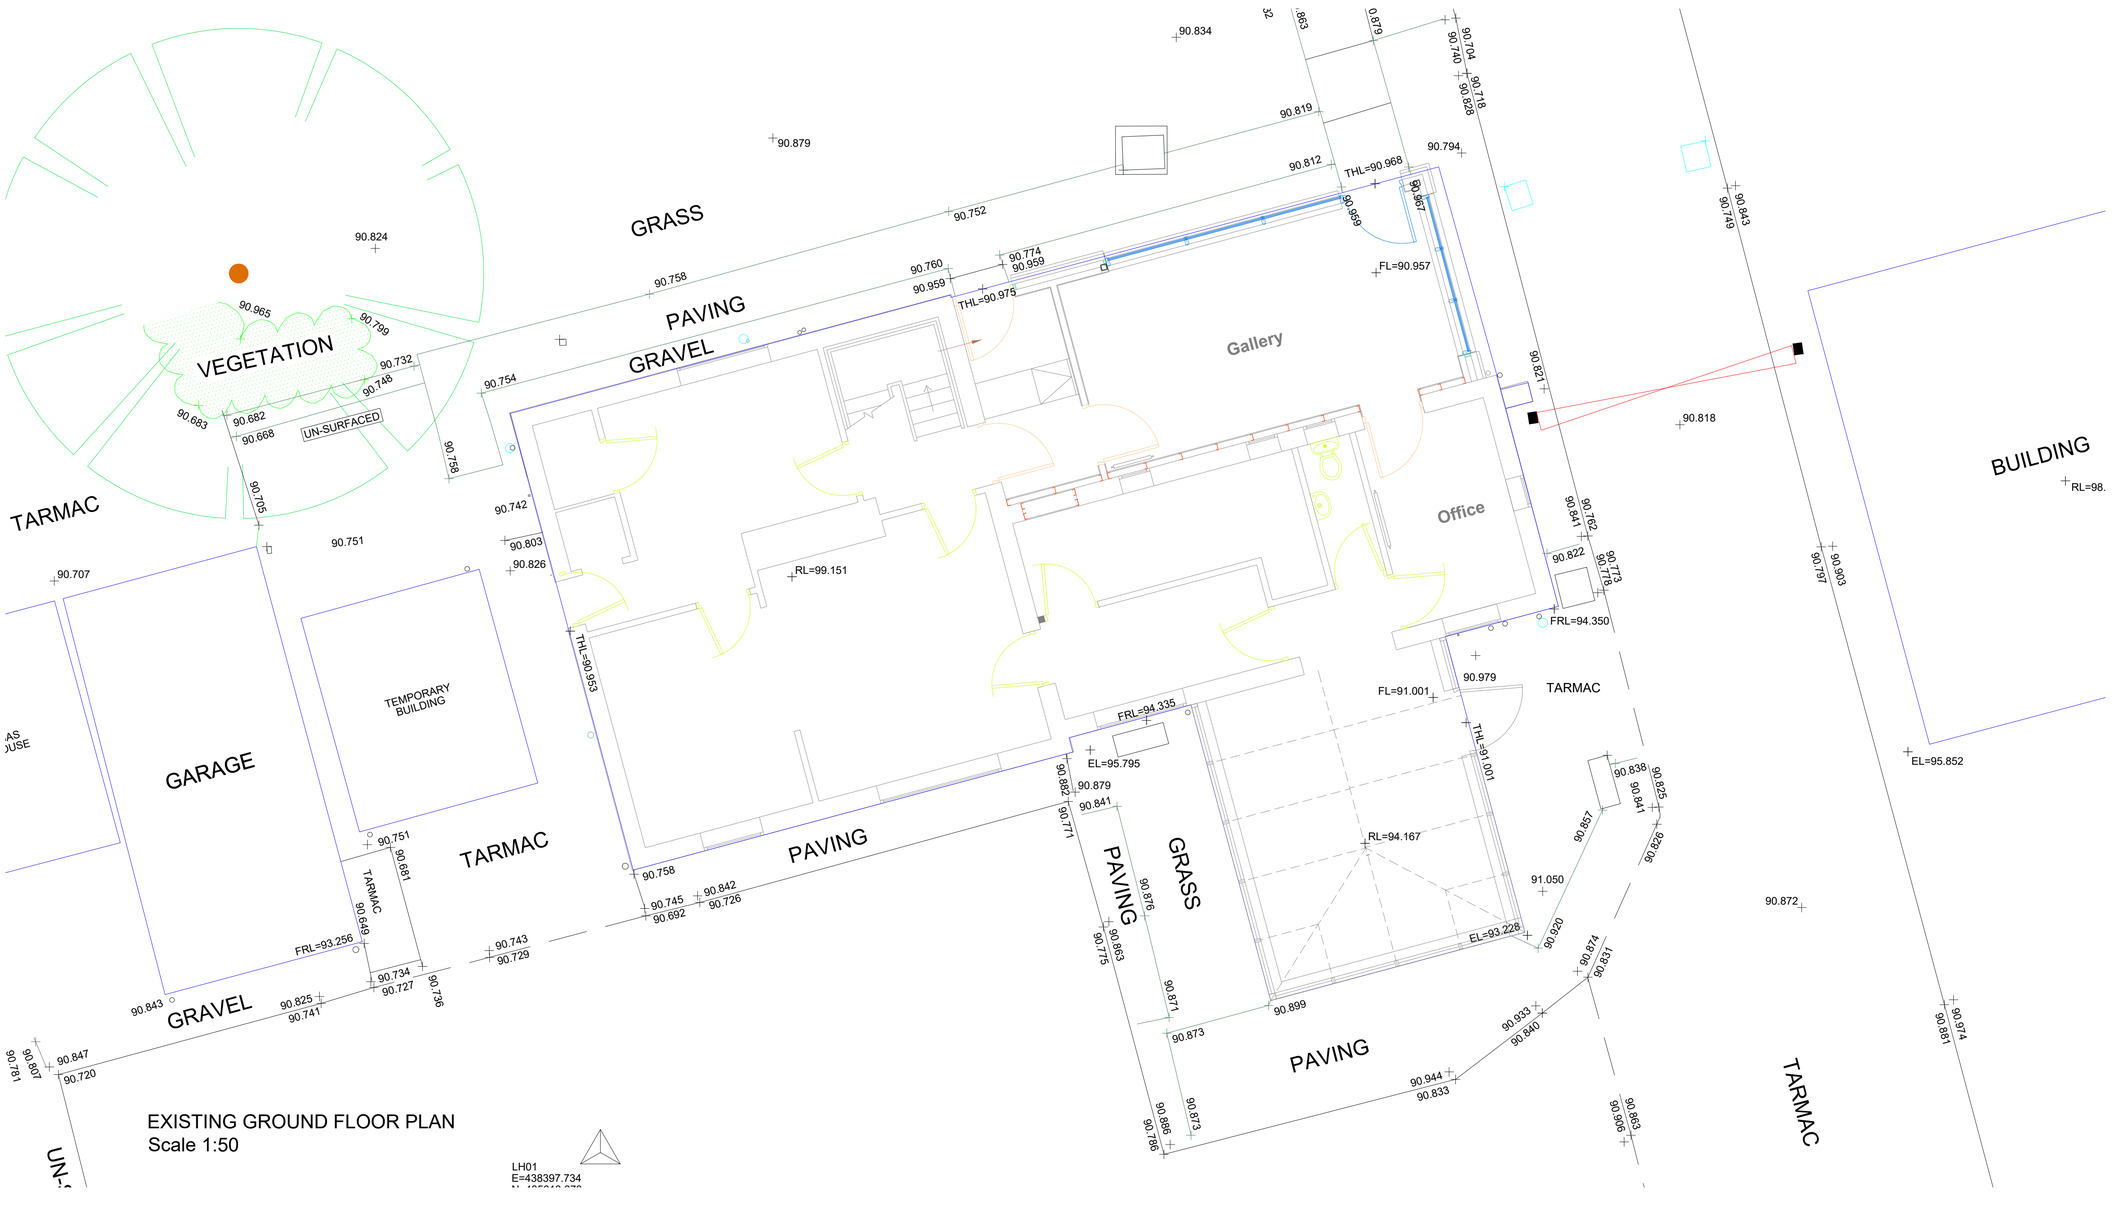

EXISTING GROUND FLOOR PLAN
Scale 1:50

DO NOT SCALE FROM THIS DRAWING. ALL DIMENSIONS TO BE CHECKED ON SITE BY CONTRACTOR. REPORT ANY DISCREPANCIES TO DRAWING AUTHOR AND PROPERTY SERVICES TEAM. DRAWING OR CONTENTS SHOULD NOT BE DUPLICATED WITHOUT PRIOR CONSENT.

DRAWING TO BE READ IN CONJUNCTION WITH ALL OTHER PROJECT DOCUMENTS INCLUDING BUT NOT LIMITED TO DRAWINGS, SPECIFICATIONS, SCHEDULES

0mm 10 20 30 60mm
1:1

NOTES

Rev	Notes	Date	Issued By
P1	First Issue - Planning Issue	17/02/22	MJY

BARNSLEY Metropolitan Borough Council
PROPERTY SERVICES

SERVICE
Environment & Transport
BMBC

PROJECT
Barnsley Crematorium
Gatehouse Rear Extension

TITLE
Existing Plans + Elevations

PROJECT REF	DRAWING REFERENCE	REV
BarnCrem	BMBC-DR-A-003	P1
SCALE: Noted	DISCIPLINE: ARCHITECTURE	SHEET SIZE: A1
PURPOSE OF ISSUE: PLANNING APPROVAL	Drawn: MJY	Checked: XX