

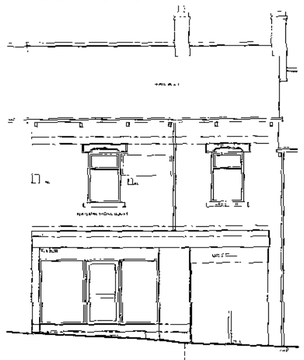



FRONT ELEVATION
SCALE 1:100

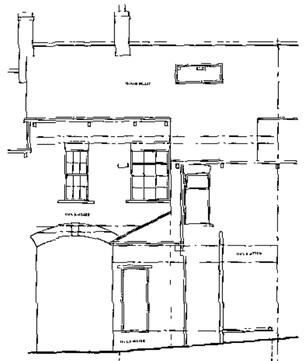


REAR ELEVATION
SCALE 1:100

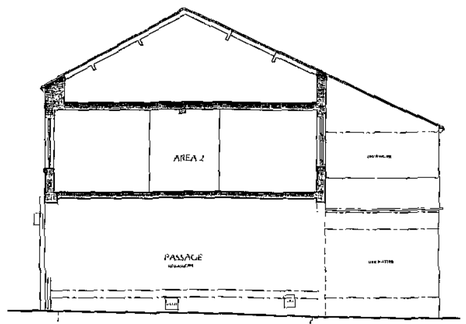


SIDE ELEVATION/SECTION
SCALE 1:100

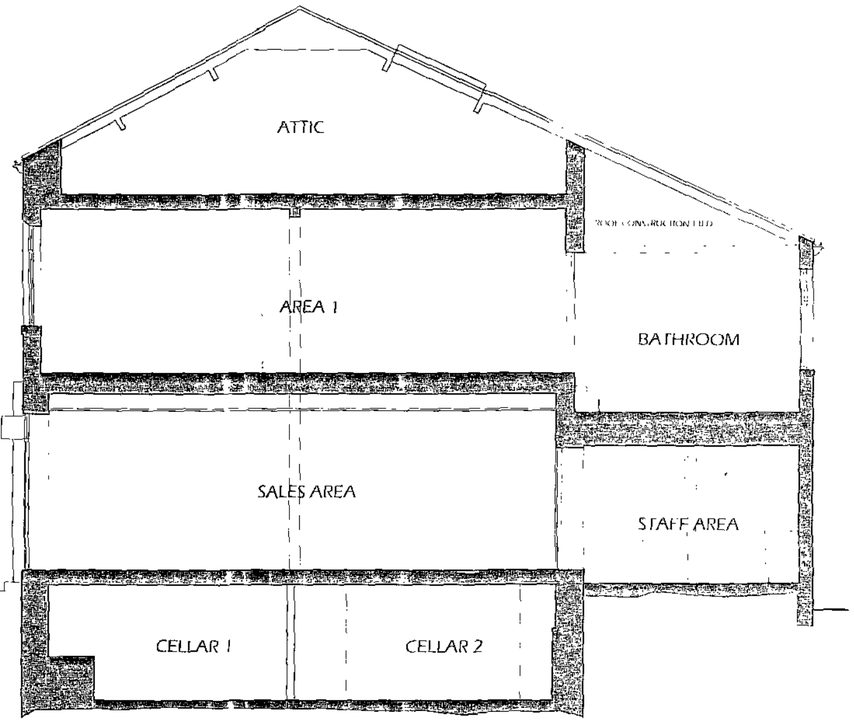


TYPICAL SECTION SCALE 1:50

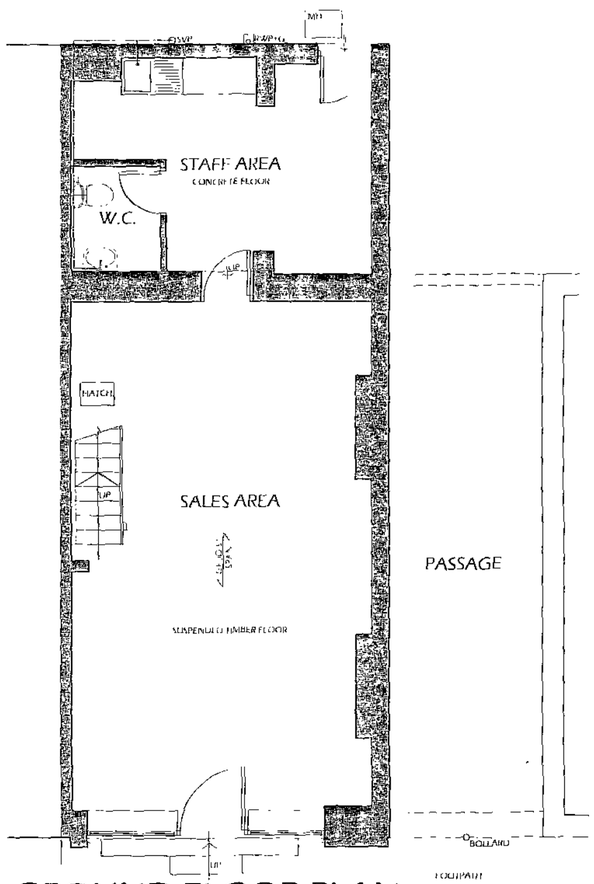


GROUND FLOOR PLAN SCALE 1:50

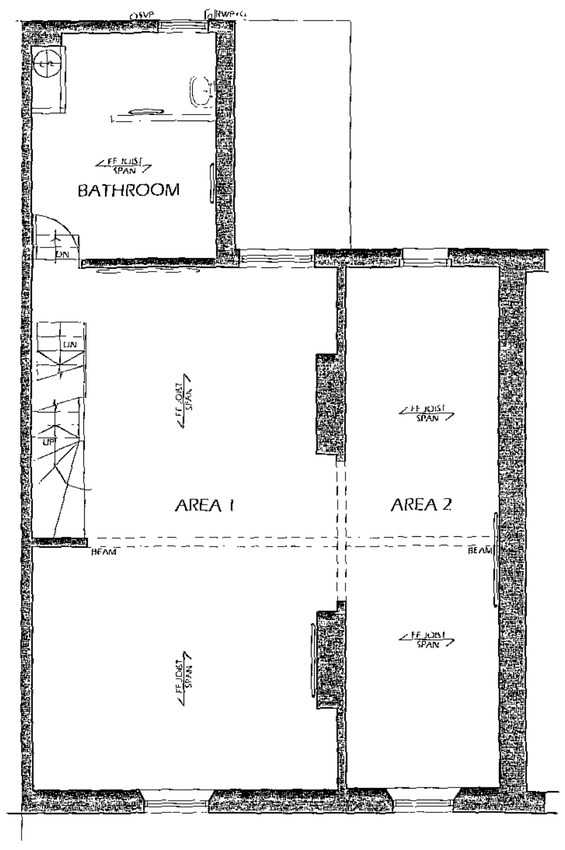

FIRST FLOOR PLAN SCALE 1:50

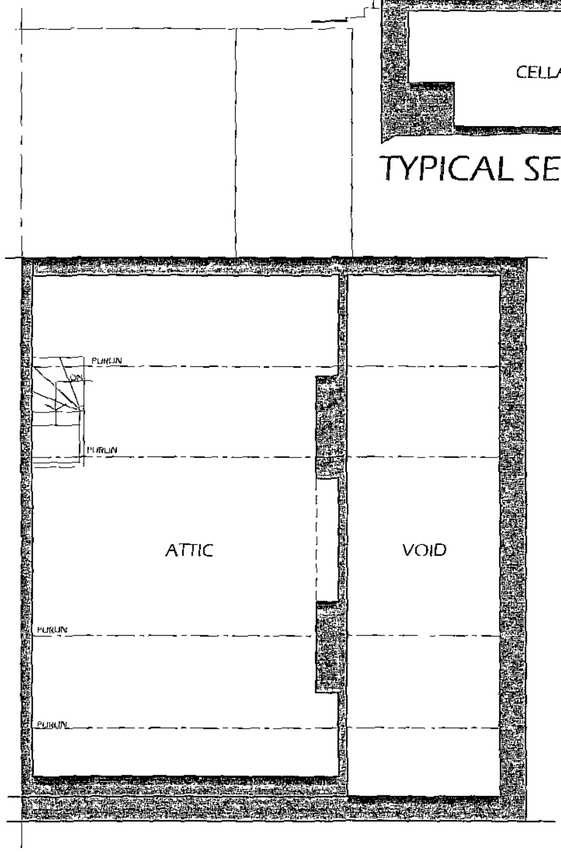

ATTIC FLOOR PLAN SCALE 1:50

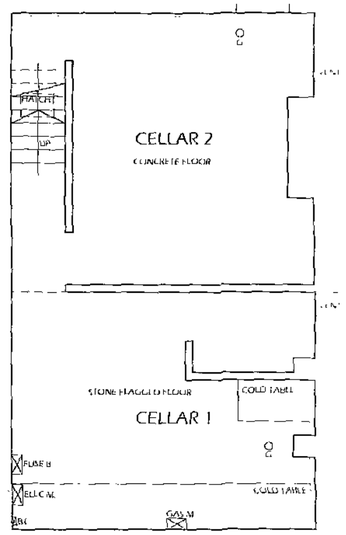

CELLAR PLAN SCALE 1:50

SURVEY

RECEIVED
CORPORATE SERVICES ROOM
12 FEB 2013
Received by
ORIGINAL COPY

ARCHITECTS
BARNSLEY BURLEY IN WHARFEDALE

1. THIS DRAWING AND THE COPYRIGHTS AND RIGHTS THEREIN ARE THE PROPERTY OF NUTTALL YARWOOD & PARTNERS LIMITED REGISTERED IN ENGLAND AND WALES No. 4631330 AND MAY BE USED OR REPRODUCED ONLY UNDER CONTRACT

2. CONTRACTORS AND SUB-CONTRACTORS MUST CHECK AND AGREE ALL DIMENSIONS BEFORE PREPARING SHOP DRAWINGS OR COMMENCING WORK ON SITE

3. CONTRACTORS ARE RESPONSIBLE FOR INFORMING THE ARCHITECT OF ANY DISCREPANCY OCCURRING ON THIS DRAWING OR BETWEEN THIS DRAWING AND ANY OTHER RELATED DOCUMENT SHOULD UNDER THE STANDARD FORM OF CONTRACT IN RESPECT OF THE WORK


4. WRITTEN DIMENSIONS ONLY ARE TO BE USED FROM THIS DRAWING. IF IN ANY DOUBT ASK FOR CLARIFICATION.

Notes.


Revisions.					
Date	Suffix	Description	Date	Suffix	Description

NUTTALL YARWOOD & PARTNERS LIMITED
CHARTERED ARCHITECTS
The Grove, High Street, Dodworth, Barnsley, S75 3RQ. Tel: 01226 206477 Fax: 01226 202989 E-mail: nyp.barnsley@btconnect.com
120 Main Street, Burley-in-Wharfedale, LS29 7AX. Tel: 01943 864444 Fax: 01943 865500 E-mail: nyp.burley@btconnect.com


Project.	PROPOSED WORKS AT 27 DODWORTH ROAD, BARNSLEY	Client.	
Drawing Title.	BUILDING SURVEY PLANS, ELEVATIONS & SECTION	Date. JAN 2013	Scale. AS INDICATED
		Ref. 43/51	Dwg. No. 01 Rev.

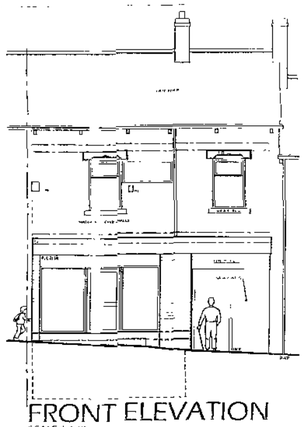


FRONT ELEVATION
SCALE 1:100

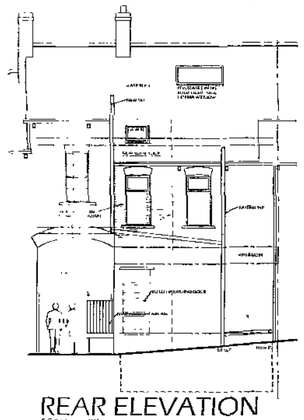


REAR ELEVATION
SCALE 1:100

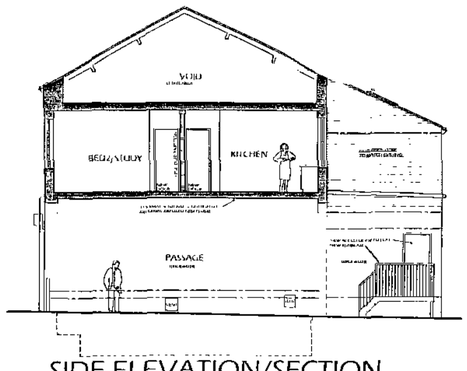


SIDE ELEVATION/SECTION
SCALE 1:100

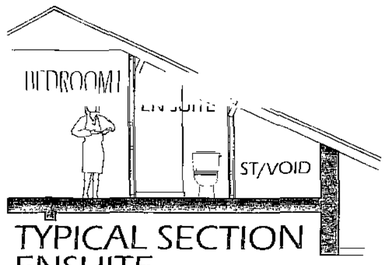


TYPICAL SECTION
ENSUITE SCALE 1:50

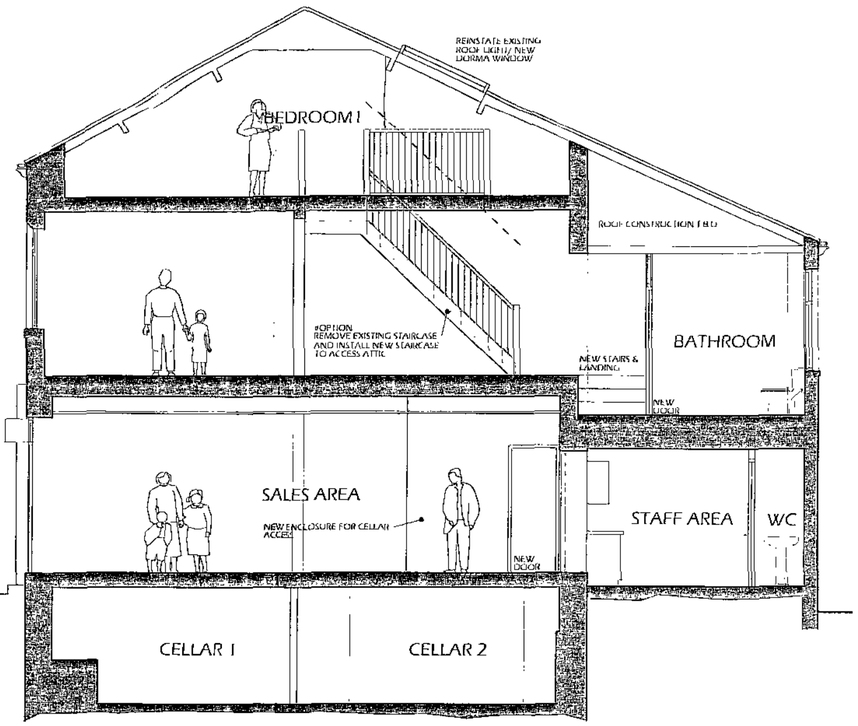


TYPICAL SECTION SCALE 1:50

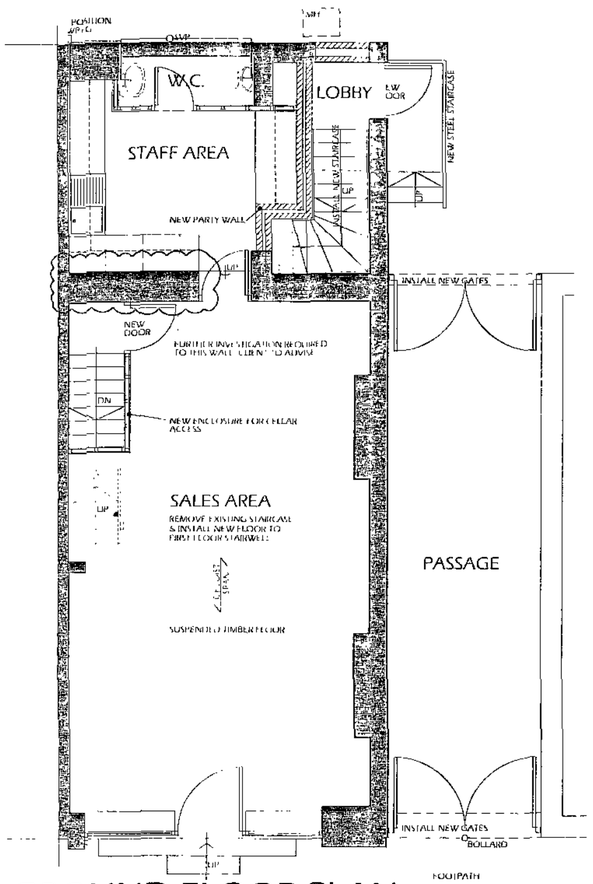


GROUND FLOOR PLAN SCALE 1:50

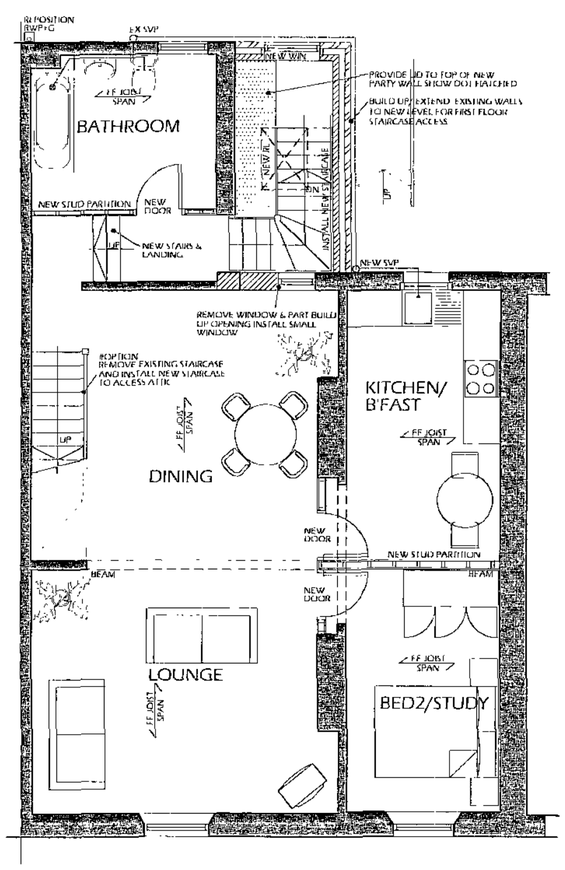

FIRST FLOOR PLAN SCALE 1:50

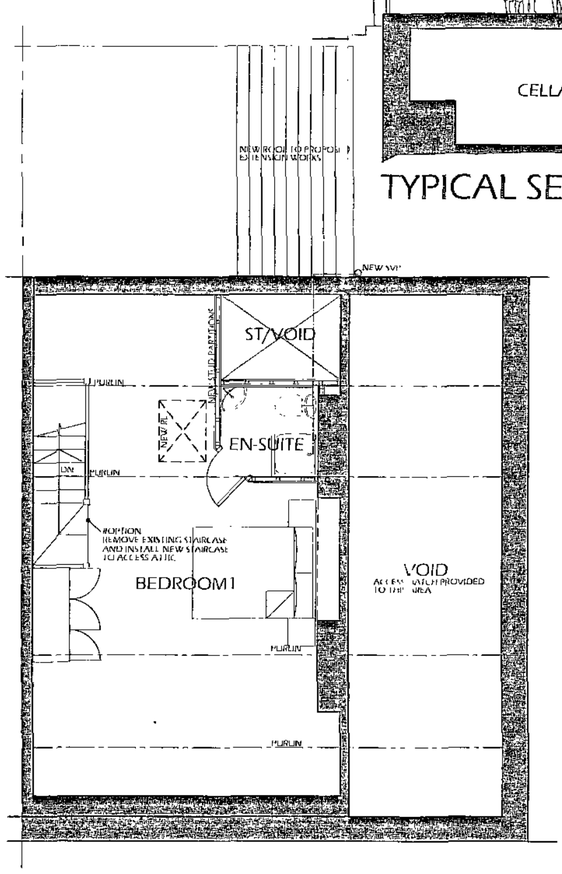

ATTIC FLOOR PLAN SCALE 1:50

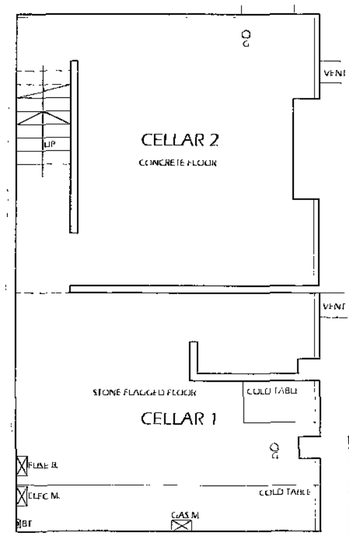

CELLAR PLAN SCALE 1:50

PROPOSAL

1. THIS DRAWING AND THE COPYRIGHTS AND PATENTS THEREIN ARE THE PROPERTY OF NUTTALL YARWOOD & PARTNERS LIMITED REGISTERED IN ENGLAND AND WALES No. 4631154 AND MAY BE USED OR REPRODUCED ONLY UNDER CONTRACT.

2. CONTRACTORS AND SUB CONTRACTORS MUST CHECK AND AGREE ALL DIMENSIONS BEFORE PREPARING SHOP DRAWINGS OR COMMENCING WORK ON SITE

3. CONTRACTORS ARE RESPONSIBLE FOR INFORMING THE ARCHITECT OF ANY DISCREPANCY DISCOVERED ON THIS DRAWING OR BETWEEN THIS DRAWING AND ANY OTHER RELATED INFORMATION SHOULD UNDER THE STANDARD FORM OF CONTRACT IN RESPECT OF THE WORK.

4. WRITTEN DIMENSIONS ONLY ARE TO BE USED FROM THIS DRAWING IF IN ANY DOUBT ASK FOR CLARIFICATION.

ARCHITECTS
BARNSLEY HUDDERSFIELD

Notes.

Revisions.

Date	Suffix	Description	Date	Suffix	Description
05-02 2013	A	REVISED TO CLIENTS REQUIREMENTS.			

NUTTALL YARWOOD & PARTNERS LIMITED
CHARTERED ARCHITECTS
The Grove, High Street, Dodworth, Barnsley, S75 3RD. Tel: 01226 206771. Fax: 01226 200988. E-mail: nyp.barnsley@btconnect.com
120 Main Street, Thorley-in-Wharfedale, LS29 7JX. Tel: 01943 864441 Fax: 01943 882300. E-mail: nyp.wharfedale@btconnect.com

Project. PROPOSED WORKS AT 27 DODWORTH ROAD, BARNSLEY

Client.

Drawing Title. PROPOSAL DRAWING PLANS, ELEVATIONS & SECTION

Date. JAN 2013 | Scale. AS INDICATED

Ref. 43/51 | Dwg. No. 02 | Rev. A

PLANNING & CORPORATE SERVICES
12 FEB 2013
Received by:
ORIGINAL COPY