



EXISTING FRONT ELEVATION
SCALE 1:100

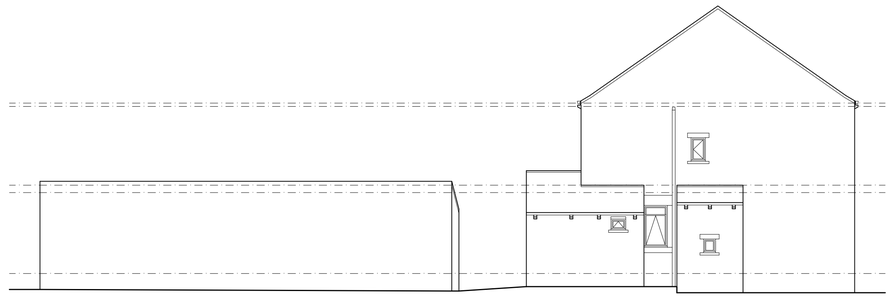


EXISTING SIDE ELEVATION
SCALE 1:100

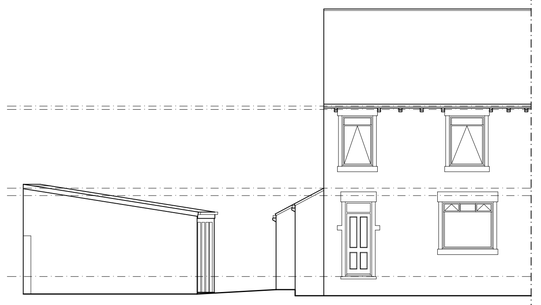


EXISTING REAR ELEVATION
SCALE 1:100




PROPOSED FRONT ELEVATION
SCALE 1:100

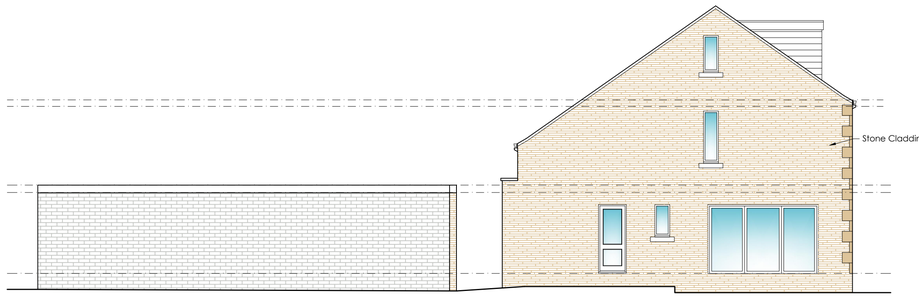


PROPOSED SIDE ELEVATION
SCALE 1:100

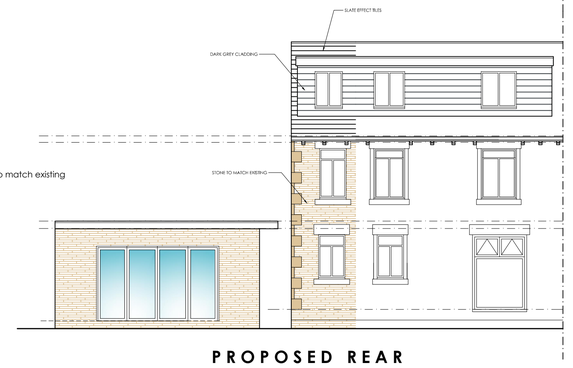

PROPOSED REAR ELEVATION
SCALE 1:100

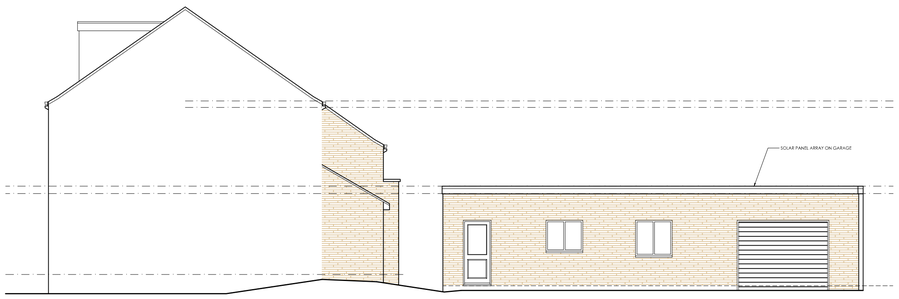

PROPOSED SIDE ELEVATION
SCALE 1:100

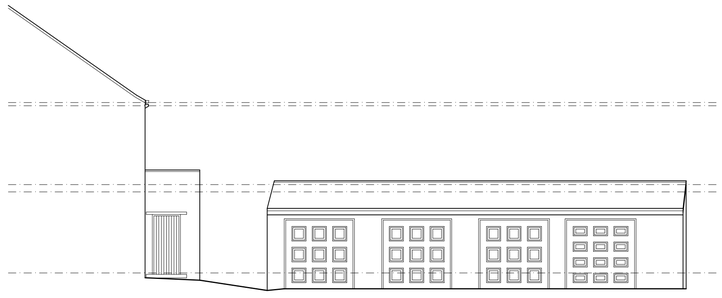

EXISTING SIDE ELEVATION
SCALE 1:100

White Agus PARTNERSHIP
OFFICE ONE,
34 VICTORIA ROAD,
BARNSLEY,
S70 2BU
Phone: 01226 208482
Email: info@whiteaguspartnership.co.uk
Web: www.whiteaguspartnership.co.uk

ARCHITECTURAL SERVICES

Project.
PROPOSED EXTENSION AT
88 INTAKE LANE
BARNSLEY S75 2HY

Client.
ALEX BALL & LINDSAY ARMITAGE

Drawing Title.
EXISTING & PROPOSED ELEVATIONS

Date. JULY 2022
Scale. 1:50 & 1:100 @ A1
Ref. 22-023
Dwg. No. 02
Rev. i

Date	Suffix	Description	Date	Suffix	Description
04/10/2022	A	REVISED TO CLIENT COMMENT	17/05/2023	F	REVISED FOR PLANNING
31/10/2022	B	REVISED TO CLIENTS REQUIREMENTS	22/06/2023	G	REVISED TO CLIENTS REQUIREMENTS
04/11/2022	C	REVISED TO CLIENTS REQUIREMENTS	01/09/2023	H	REVISED TO CLIENTS REQUIREMENTS
02/12/2022	D	REVISED TO CLIENTS REQUIREMENTS	04/09/2023	i	REVISED TO CLIENTS REQUIREMENTS
23/12/2022	E	REVISED TO CLIENTS REQUIREMENTS			